

# Work Order ID 101771

**\*101771\***

Page 1

May-13-13 1:13:53 PM

Item ID: D205-634-041

Accept

**\*N900040100\***

Setup Start

**\*NS1\***

Revision ID:

Stop

**\*NS2\***

Item Name: Replacement Skidtube

Start Date: 5/20/13

Start Qty: 1.00

**\*1\***

Cust Item ID:

Required Date: 5/20/13

Req'd Qty: 1.00

**\*1\***

Customer:

Reference:

Approvals:

Process Plan: MLJ

Date: 3-05-14

Tooling:

Date:

Run

Start

**\*NR1\***

QC:

Date:

SPC (Y/N):

Date:

Stop

**\*NR2\***

| Sequence ID/<br>Work Center ID | Operation<br>Description | Set Up/<br>Run Hours | Tool ID | Tool # | Plan<br>Code | Accept<br>Qty | Reject<br>Qty | Reject<br>Number | Insp.<br>Stamp |
|--------------------------------|--------------------------|----------------------|---------|--------|--------------|---------------|---------------|------------------|----------------|
|--------------------------------|--------------------------|----------------------|---------|--------|--------------|---------------|---------------|------------------|----------------|

Draw Nbr

Revision Nbr

D2580-041

(DEO) Rev.E

100

0.00

**\*100\***

DOCUMENT CONTROL

DC

Memo

0.00

Document Control

Photocopy D205-634 bluefile & type labels per PPP D205-634-041 CHG005

*N/A*

110

0.00

**\*110\***

BENDING MACHINE - SKIDTUBES

CNC Bend I

Memo

0.00

CNC Delta 100 Bender

1-Bend as per program D2580.C on CNC Bender and Folio 16

2-Cut tubes as per Dwg. D2580

3- scribe batch# in aft end of tube

*>*

*- Dec 13/07/03*

NCR: Yes / No

**WORK ORDER NON-CONFORMANCE / UPDATE**

DQA: \_\_\_\_\_ Date: \_\_\_\_\_

QA Closed: \_\_\_\_\_ Date: \_\_\_\_\_

|  |   |   |                                      |                                    |                                    |                                      |                                    |                                    |  |                                  |  |                                    |  |                                |                                    |                                    |                                   |  |
|--|---|---|--------------------------------------|------------------------------------|------------------------------------|--------------------------------------|------------------------------------|------------------------------------|--|----------------------------------|--|------------------------------------|--|--------------------------------|------------------------------------|------------------------------------|-----------------------------------|--|
| Work Order: _____<br><br>Part No. _____<br><br>NCR No. _____ | <b>DISPOSITION</b><br><br>Rework <input type="checkbox"/><br>Scrap <input type="checkbox"/><br>Use-as-is <input type="checkbox"/><br>Work Order Update <input type="checkbox"/> | <b>AGAINST DEPARTMENT/PROCESS</b><br><br><table style="width: 100%;"> <tr> <td>Skid-tube <input type="checkbox"/></td> <td>Crosstube <input type="checkbox"/></td> <td>Water Jet <input type="checkbox"/></td> <td>Engineering <input type="checkbox"/></td> </tr> <tr> <td>Machining <input type="checkbox"/></td> <td>Small Fab <input type="checkbox"/></td> <td>Prod. Eng. Coord. <input type="checkbox"/></td> <td>Quality <input type="checkbox"/></td> </tr> <tr> <td>Thermoforming <input type="checkbox"/></td> <td>Finishing <input type="checkbox"/></td> <td>Rec/Store/Packaging <input type="checkbox"/></td> <td>Other <input type="checkbox"/></td> </tr> <tr> <td>Large Fab <input type="checkbox"/></td> <td>Composite <input type="checkbox"/></td> <td>Supplier <input type="checkbox"/></td> <td></td> </tr> </table> | Skid-tube <input type="checkbox"/>   | Crosstube <input type="checkbox"/> | Water Jet <input type="checkbox"/> | Engineering <input type="checkbox"/> | Machining <input type="checkbox"/> | Small Fab <input type="checkbox"/> | Prod. Eng. Coord. <input type="checkbox"/> | Quality <input type="checkbox"/> | Thermoforming <input type="checkbox"/> | Finishing <input type="checkbox"/> | Rec/Store/Packaging <input type="checkbox"/> | Other <input type="checkbox"/> | Large Fab <input type="checkbox"/> | Composite <input type="checkbox"/> | Supplier <input type="checkbox"/> |  |
| Skid-tube <input type="checkbox"/>                           | Crosstube <input type="checkbox"/>  | Water Jet <input type="checkbox"/>  | Engineering <input type="checkbox"/> |                                    |                                    |                                      |                                    |                                    |  |                                  |  |                                    |  |                                |                                    |                                    |                                   |  |
| Machining <input type="checkbox"/>                           | Small Fab <input type="checkbox"/>  | Prod. Eng. Coord. <input type="checkbox"/>  | Quality <input type="checkbox"/>     |                                    |                                    |                                      |                                    |                                    |  |                                  |  |                                    |  |                                |                                    |                                    |                                   |  |
| Thermoforming <input type="checkbox"/>                       | Finishing <input type="checkbox"/>  | Rec/Store/Packaging <input type="checkbox"/>  | Other <input type="checkbox"/>       |                                    |                                    |                                      |                                    |                                    |  |                                  |  |                                    |  |                                |                                    |                                    |                                   |  |
| Large Fab <input type="checkbox"/>                           | Composite <input type="checkbox"/>  | Supplier <input type="checkbox"/>   |                                      |                                    |                                    |                                      |                                    |                                    |  |                                  |  |                                    |  |                                |                                    |                                    |                                   |  |

| Root Cause    | Date | Step | Qty | Description of work order update or Non-conformance | Initial Chief Eng | Action Description | Sign & Date | Verification | QC Inspector |
|---------------|------|------|-----|---|-------------------|--------------------|-------------|--------------|--------------|
| Doc/Data      |      |      |     |   |                   |                    |             |              |              |
| Equip/Tooling |      |      |     |   |                   |                    |             |              |              |
| Operator      |      |      |     |   |                   |                    |             |              |              |
| Material      |      |      |     |   |                   |                    |             |              |              |
| Setup         |      |      |     |   |                   |                    |             |              |              |
| Other         |      |      |     |   |                   |                    |             |              |              |
| Process       |      |      |     |   |                   |                    |             |              |              |
| Supplier      |      |      |     |   |                   |                    |             |              |              |
| Training      |      |      |     |   |                   |                    |             |              |              |
| Unapproved    |      |      |     |   |                   |                    |             |              |              |

**FAULT CATEGORY**

| Landing Gear  | General                                 | Other  |
|---|---|--|
| <input type="checkbox"/> Bending                      | <input type="checkbox"/> Bend           | <input type="checkbox"/> Grain                           |
| <input type="checkbox"/> Centre Not Concentric to O/S | <input type="checkbox"/> BOM/Route      | <input type="checkbox"/> Hardware                        |
| <input type="checkbox"/> Cracks                       | <input type="checkbox"/> Broken/Damaged | <input type="checkbox"/> Inspection Incomplete           |
| <input type="checkbox"/> Crushed/Crimped              | <input type="checkbox"/> Burrs          | <input type="checkbox"/> Instructions Incomplete/Unclear |
| <input type="checkbox"/> Cuffs                        | <input type="checkbox"/> Contamination  | <input type="checkbox"/> Maintenance                     |
| <input type="checkbox"/> Heat Treat                   | <input type="checkbox"/> Countersink    | <input type="checkbox"/> Mislabelled                     |
| <input type="checkbox"/> Inspection Strip in Tube     | <input type="checkbox"/> Cut Too Short  | <input type="checkbox"/> Misread                         |
| <input type="checkbox"/> Ripples in Bend              | <input type="checkbox"/> Drill Holes    | <input type="checkbox"/> Offset                          |
| <input type="checkbox"/> Torque Waves in Extrusion    | <input type="checkbox"/> Drawing        | <input type="checkbox"/> Out of Calibration              |
| <input type="checkbox"/> Turning Sequence             | <input type="checkbox"/> Finish         | <input type="checkbox"/> Out of Sequence                 |
| <input type="checkbox"/> Wave/Twist in Tube           | <input type="checkbox"/> Folio          | <input type="checkbox"/> Outside Dimensions              |
|   |   | <input type="checkbox"/> Ovalized                        |
|   |   | <input type="checkbox"/> Over/Under tolerance            |
|   |   | <input type="checkbox"/> Part Incorrect                  |
|   |   | <input type="checkbox"/> Part Lost/Missing               |
|   |   | <input type="checkbox"/> Part Moved                      |
|   |   | <input type="checkbox"/> Positioned Wrong                |
|   |   | <input type="checkbox"/> Power Loss/Surge                |
|   |   | <input type="checkbox"/> Pressure/Forced                 |
|   |   | <input type="checkbox"/> Temperature/Cure                |
|   |   | <input type="checkbox"/> Weld                            |
|   |   | <input type="checkbox"/> Wrong Stock Pulled              |
|   |   | <input type="checkbox"/> Other                           |

**Work Order ID 101771****\*101771\***

Page 2

May-13-13 1:13:53 PM

Item ID: D205-634-041

Accept

**\*N900040100\***Setup Start **\*NS1\***

Revision ID:

Stop **\*NS2\***

Item Name: Replacement Skidtube

Start Date: 5/20/13 Start Qty: 1.00

**\*1\***

Cust Item ID:

Required Date: 5/20/13 Req'd Qty: 1.00

**\*1\***

Customer:

Reference:

Run Start **\*NR1\***

Approvals: Process Plan: \_\_\_\_\_ Date: \_\_\_\_\_ Tooling: \_\_\_\_\_ Date: \_\_\_\_\_

Stop **\*NR2\***

QC: \_\_\_\_\_ Date: \_\_\_\_\_ SPC (Y/N): \_\_\_\_\_ Date: \_\_\_\_\_

| Sequence ID/<br>Work Center ID | Operation<br>Description                      | Set Up/<br>Run Hours | Tool ID | Tool # | Plan<br>Code | Accept<br>Qty | Reject<br>Qty | Reject<br>Number | Insp.<br>Stamp |
|--------------------------------|---|----------------------|---------|--------|--------------|---------------|---------------|------------------|----------------|
| 120                            |   | 0.00                 |         |        |              |               |               |                  |                |
| <b>*120*</b>                   |   |                      |         |        |              |               |               |                  |                |
| Skidtubes                      | Memo  | 0.00                 |         |        |              |               |               |                  |                |
| Skidtubes                      | 1- Deburr ends and remove bending marks       |                      |         |        |              |               |               |                  |                |
|                                | 2- Prepare tube for welding as per QSI 004    |                      |         |        |              |               |               |                  |                |
| 130                            | QC5- Inspect part completeness to step on W/O | 0.00                 |         |        |              |               |               |                  |                |
| <b>*130*</b>                   |   |                      |         |        |              |               |               |                  |                |
| QC                             | Memo  | 0.00                 |         |        |              |               |               |                  |                |
| Quality Control                |   |                      |         |        |              |               |               |                  |                |

1 *MB* 13/07/031 *Ø* 13/07/04DAS  
18  
9-8

NCR: Yes / No

**WORK ORDER NON-CONFORMANCE / UPDATE**

DQA: \_\_\_\_\_ Date: \_\_\_\_\_

QA Closed: \_\_\_\_\_ Date: \_\_\_\_\_

|  |   |   |                                      |                                    |                                    |                                      |                                    |                                    |  |                                  |  |                                    |  |                                |                                    |                                    |                                   |  |
|--|---|---|--------------------------------------|------------------------------------|------------------------------------|--------------------------------------|------------------------------------|------------------------------------|--|----------------------------------|--|------------------------------------|--|--------------------------------|------------------------------------|------------------------------------|-----------------------------------|--|
| Work Order: _____<br><br>Part No. _____<br><br>NCR No. _____ | <b>DISPOSITION</b><br><br>Rework <input type="checkbox"/><br>Scrap <input type="checkbox"/><br>Use-as-is <input type="checkbox"/><br>Work Order Update <input type="checkbox"/> | <b>AGAINST DEPARTMENT/PROCESS</b><br><br><table style="width: 100%;"> <tr> <td>Skid-tube <input type="checkbox"/></td> <td>Crosstube <input type="checkbox"/></td> <td>Water Jet <input type="checkbox"/></td> <td>Engineering <input type="checkbox"/></td> </tr> <tr> <td>Machining <input type="checkbox"/></td> <td>Small Fab <input type="checkbox"/></td> <td>Prod. Eng. Coord. <input type="checkbox"/></td> <td>Quality <input type="checkbox"/></td> </tr> <tr> <td>Thermoforming <input type="checkbox"/></td> <td>Finishing <input type="checkbox"/></td> <td>Rec/Store/Packaging <input type="checkbox"/></td> <td>Other <input type="checkbox"/></td> </tr> <tr> <td>Large Fab <input type="checkbox"/></td> <td>Composite <input type="checkbox"/></td> <td>Supplier <input type="checkbox"/></td> <td></td> </tr> </table> | Skid-tube <input type="checkbox"/>   | Crosstube <input type="checkbox"/> | Water Jet <input type="checkbox"/> | Engineering <input type="checkbox"/> | Machining <input type="checkbox"/> | Small Fab <input type="checkbox"/> | Prod. Eng. Coord. <input type="checkbox"/> | Quality <input type="checkbox"/> | Thermoforming <input type="checkbox"/> | Finishing <input type="checkbox"/> | Rec/Store/Packaging <input type="checkbox"/> | Other <input type="checkbox"/> | Large Fab <input type="checkbox"/> | Composite <input type="checkbox"/> | Supplier <input type="checkbox"/> |  |
| Skid-tube <input type="checkbox"/>                           | Crosstube <input type="checkbox"/>  | Water Jet <input type="checkbox"/>  | Engineering <input type="checkbox"/> |                                    |                                    |                                      |                                    |                                    |  |                                  |  |                                    |  |                                |                                    |                                    |                                   |  |
| Machining <input type="checkbox"/>                           | Small Fab <input type="checkbox"/>  | Prod. Eng. Coord. <input type="checkbox"/>  | Quality <input type="checkbox"/>     |                                    |                                    |                                      |                                    |                                    |  |                                  |  |                                    |  |                                |                                    |                                    |                                   |  |
| Thermoforming <input type="checkbox"/>                       | Finishing <input type="checkbox"/>  | Rec/Store/Packaging <input type="checkbox"/>  | Other <input type="checkbox"/>       |                                    |                                    |                                      |                                    |                                    |  |                                  |  |                                    |  |                                |                                    |                                    |                                   |  |
| Large Fab <input type="checkbox"/>                           | Composite <input type="checkbox"/>  | Supplier <input type="checkbox"/>   |                                      |                                    |                                    |                                      |                                    |                                    |  |                                  |  |                                    |  |                                |                                    |                                    |                                   |  |

| Root Cause    | Date | Step | Qty | Description of work order update or Non-conformance | Initial Chief Eng | Action Description | Sign & Date | Verification | QC Inspector |
|---------------|------|------|-----|---|-------------------|--------------------|-------------|--------------|--------------|
| Doc/Data      |      |      |     |   |                   |                    |             |              |              |
| Equip/Tooling |      |      |     |   |                   |                    |             |              |              |
| Operator      |      |      |     |   |                   |                    |             |              |              |
| Material      |      |      |     |   |                   |                    |             |              |              |
| Setup         |      |      |     |   |                   |                    |             |              |              |
| Other         |      |      |     |   |                   |                    |             |              |              |
| Process       |      |      |     |   |                   |                    |             |              |              |
| Supplier      |      |      |     |   |                   |                    |             |              |              |
| Training      |      |      |     |   |                   |                    |             |              |              |
| Unapproved    |      |      |     |   |                   |                    |             |              |              |

**FAULT CATEGORY**

| Landing Gear  | General                                 | Other  |
|---|---|--|
| <input type="checkbox"/> Bending                      | <input type="checkbox"/> Bend           | <input type="checkbox"/> Grain   |
| <input type="checkbox"/> Centre Not Concentric to O/S | <input type="checkbox"/> BOM/Route      | <input type="checkbox"/> Hardware  |
| <input type="checkbox"/> Cracks                       | <input type="checkbox"/> Broken/Damaged | <input type="checkbox"/> Inspection Incomplete   |
| <input type="checkbox"/> Crushed/Crimped              | <input type="checkbox"/> Burrs          | <input type="checkbox"/> Instructions Incomplete/Unclear   |
| <input type="checkbox"/> Cuffs                        | <input type="checkbox"/> Contamination  | <input type="checkbox"/> Maintenance   |
| <input type="checkbox"/> Heat Treat                   | <input type="checkbox"/> Countersink    | <input type="checkbox"/> Misread   |
| <input type="checkbox"/> Inspection Strip in Tube     | <input type="checkbox"/> Cut Too Short  | <input type="checkbox"/> Offset  |
| <input type="checkbox"/> Ripples in Bend              | <input type="checkbox"/> Drill Holes    | <input type="checkbox"/> Out of Calibration  |
| <input type="checkbox"/> Torque Waves in Extrusion    | <input type="checkbox"/> Drawing        | <input type="checkbox"/> Out of Sequence   |
| <input type="checkbox"/> Turning Sequence             | <input type="checkbox"/> Finish         | <input type="checkbox"/> Outside Dimensions  |
| <input type="checkbox"/> Wave/Twist in Tube           | <input type="checkbox"/> Folio          |  |
|   |   | <input type="checkbox"/> Ovalized<br><input type="checkbox"/> Over/Under tolerance<br><input type="checkbox"/> Part Incorrect<br><input type="checkbox"/> Part Lost/Missing<br><input type="checkbox"/> Part Moved<br><input type="checkbox"/> Positioned Wrong<br><input type="checkbox"/> Power Loss/Surge |
|   |   | <input type="checkbox"/> Pressure/Forced<br><input type="checkbox"/> Temperature/Cure<br><input type="checkbox"/> Weld<br><input type="checkbox"/> Wrong Stock Pulled<br><input type="checkbox"/> Other  |

Work Order ID 101771

\*101771\*

Page 3

May-13-13 1:13:53 PM

Item ID: D205-634-041

Accept

\*N900040100\*

Setup Start \*NS1\*

Revision ID:

Stop \*NS2\*

Item Name: Replacement Skidtube

Start Date: 5/20/13 Start Qty: 1.00 \*1\*

Cust Item ID:

Required Date: 5/20/13 Req'd Qty: 1.00 \*1\*

Customer:

Reference:

Approvals: Process Plan: Date: Tooling: Date:

Run Start \*NR1\*

QC: Date: SPC (Y/N): Date:

Stop \*NR2\*

| Sequence ID/<br>Work Center ID | Operation<br>Description | Set Up/<br>Run Hours | Tool ID | Tool # | Plan<br>Code | Accept<br>Qty | Reject<br>Qty | Reject<br>Number | Insp.<br>Stamp |
|--------------------------------|--------------------------|----------------------|---------|--------|--------------|---------------|---------------|------------------|----------------|
|--------------------------------|--------------------------|----------------------|---------|--------|--------------|---------------|---------------|------------------|----------------|

140

0.00

\*140\*

0.00

Skidtubes

Memo

Skidtubes

1-Weld step D2576 as per Dwg. D2580 and QSI004  
A/R Aluminum Rod *m125127*

2-Grind welds on step as per Dwg D2580

3- Insert D4202-1 spacer, swage as per QSI002 and trim/ grind flush per QSI002 and dwg. Hold x-bolt with DT9701 Use tube expander 1/2 x17G to start expansion and finish with 1/2 x 18G to achieve dwg dimention.

4-Drill holes for wearplates using DT 8217 & DT8937, 7.40" from most fwd saddle holes (ref only) Open holes to 19/64", adjust stopper not to hit web.Deburr

6-Drill pilot holes for aft cap using DT 8215Open holes to 0.208". Deburr

7-Drill pilot holes for Tow ring using DT8091, open to .640"and Deburr

150

QC10- Inspect visual per QSI004- ground welds 0.00

\*150\*

QC

Memo

Quality Control

0.00

*13-07-05*

*DAS  
09  
8-89*

*7 BEB/07/04*  
*J.D.*  
*SAD 13-07-04*  
*BB*

NCR: Yes / No

**WORK ORDER NON-CONFORMANCE / UPDATE**

DQA: \_\_\_\_\_ Date: \_\_\_\_\_

QA Closed: \_\_\_\_\_ Date: \_\_\_\_\_

|  |   |   |                                      |                                    |                                    |                                      |                                    |                                    |  |                                  |  |                                    |  |                                |                                    |                                    |                                   |  |
|--|---|---|--------------------------------------|------------------------------------|------------------------------------|--------------------------------------|------------------------------------|------------------------------------|--|----------------------------------|--|------------------------------------|--|--------------------------------|------------------------------------|------------------------------------|-----------------------------------|--|
| Work Order: _____<br><br>Part No. _____<br><br>NCR No. _____ | <b>DISPOSITION</b><br><br>Rework <input type="checkbox"/><br>Scrap <input type="checkbox"/><br>Use-as-is <input type="checkbox"/><br>Work Order Update <input type="checkbox"/> | <b>AGAINST DEPARTMENT/PROCESS</b><br><br><table style="width: 100%;"> <tr> <td>Skid-tube <input type="checkbox"/></td> <td>Crosstube <input type="checkbox"/></td> <td>Water Jet <input type="checkbox"/></td> <td>Engineering <input type="checkbox"/></td> </tr> <tr> <td>Machining <input type="checkbox"/></td> <td>Small Fab <input type="checkbox"/></td> <td>Prod. Eng. Coord. <input type="checkbox"/></td> <td>Quality <input type="checkbox"/></td> </tr> <tr> <td>Thermoforming <input type="checkbox"/></td> <td>Finishing <input type="checkbox"/></td> <td>Rec/Store/Packaging <input type="checkbox"/></td> <td>Other <input type="checkbox"/></td> </tr> <tr> <td>Large Fab <input type="checkbox"/></td> <td>Composite <input type="checkbox"/></td> <td>Supplier <input type="checkbox"/></td> <td></td> </tr> </table> | Skid-tube <input type="checkbox"/>   | Crosstube <input type="checkbox"/> | Water Jet <input type="checkbox"/> | Engineering <input type="checkbox"/> | Machining <input type="checkbox"/> | Small Fab <input type="checkbox"/> | Prod. Eng. Coord. <input type="checkbox"/> | Quality <input type="checkbox"/> | Thermoforming <input type="checkbox"/> | Finishing <input type="checkbox"/> | Rec/Store/Packaging <input type="checkbox"/> | Other <input type="checkbox"/> | Large Fab <input type="checkbox"/> | Composite <input type="checkbox"/> | Supplier <input type="checkbox"/> |  |
| Skid-tube <input type="checkbox"/>                           | Crosstube <input type="checkbox"/>  | Water Jet <input type="checkbox"/>  | Engineering <input type="checkbox"/> |                                    |                                    |                                      |                                    |                                    |  |                                  |  |                                    |  |                                |                                    |                                    |                                   |  |
| Machining <input type="checkbox"/>                           | Small Fab <input type="checkbox"/>  | Prod. Eng. Coord. <input type="checkbox"/>  | Quality <input type="checkbox"/>     |                                    |                                    |                                      |                                    |                                    |  |                                  |  |                                    |  |                                |                                    |                                    |                                   |  |
| Thermoforming <input type="checkbox"/>                       | Finishing <input type="checkbox"/>  | Rec/Store/Packaging <input type="checkbox"/>  | Other <input type="checkbox"/>       |                                    |                                    |                                      |                                    |                                    |  |                                  |  |                                    |  |                                |                                    |                                    |                                   |  |
| Large Fab <input type="checkbox"/>                           | Composite <input type="checkbox"/>  | Supplier <input type="checkbox"/>   |                                      |                                    |                                    |                                      |                                    |                                    |  |                                  |  |                                    |  |                                |                                    |                                    |                                   |  |

| Root Cause    | Date | Step | Qty | Description of work order update or Non-conformance | Initial Chief Eng | Action Description | Sign & Date | Verification | QC Inspector |
|---------------|------|------|-----|---|-------------------|--------------------|-------------|--------------|--------------|
| Doc/Data      |      |      |     |   |                   |                    |             |              |              |
| Equip/Tooling |      |      |     |   |                   |                    |             |              |              |
| Operator      |      |      |     |   |                   |                    |             |              |              |
| Material      |      |      |     |   |                   |                    |             |              |              |
| Setup         |      |      |     |   |                   |                    |             |              |              |
| Other         |      |      |     |   |                   |                    |             |              |              |
| Process       |      |      |     |   |                   |                    |             |              |              |
| Supplier      |      |      |     |   |                   |                    |             |              |              |
| Training      |      |      |     |   |                   |                    |             |              |              |
| Unapproved    |      |      |     |   |                   |                    |             |              |              |

**FAULT CATEGORY**

|   |   |   |
|---|---|---|
| <b>Landing Gear</b><br><input type="checkbox"/> Bending<br><input type="checkbox"/> Centre Not Concentric to O/S<br><input type="checkbox"/> Cracks<br><input type="checkbox"/> Crushed/Crimped<br><input type="checkbox"/> Cuffs<br><input type="checkbox"/> Heat Treat<br><input type="checkbox"/> Inspection Strip in Tube<br><input type="checkbox"/> Ripples in Bend<br><input type="checkbox"/> Torque Waves in Extrusion<br><input type="checkbox"/> Turning Sequence<br><input type="checkbox"/> Wave/Twist in Tube | <b>General</b><br><input type="checkbox"/> Bend<br><input type="checkbox"/> BOM/Route<br><input type="checkbox"/> Broken/Damaged<br><input type="checkbox"/> Burrs<br><input type="checkbox"/> Contamination<br><input type="checkbox"/> Countersink<br><input type="checkbox"/> Cut Too Short<br><input type="checkbox"/> Drill Holes<br><input type="checkbox"/> Drawing<br><input type="checkbox"/> Finish<br><input type="checkbox"/> Folio | <input type="checkbox"/> Grain<br><input type="checkbox"/> Hardware<br><input type="checkbox"/> Inspection Incomplete<br><input type="checkbox"/> Instructions Incomplete/Unclear<br><input type="checkbox"/> Maintenance<br><input type="checkbox"/> Mislabeled<br><input type="checkbox"/> Misread<br><input type="checkbox"/> Offset<br><input type="checkbox"/> Out of Calibration<br><input type="checkbox"/> Out of Sequence<br><input type="checkbox"/> Outside Dimensions |
|---|---|---|

|  |   |  |
|--|---|--|
| <input type="checkbox"/> Ovalized<br><input type="checkbox"/> Over/Under tolerance<br><input type="checkbox"/> Part Incorrect<br><input type="checkbox"/> Part Lost/Missing<br><input type="checkbox"/> Part Moved<br><input type="checkbox"/> Positioned Wrong<br><input type="checkbox"/> Power Loss/Surge | <input type="checkbox"/> Pressure/Forced<br><input type="checkbox"/> Temperature/Cure<br><input type="checkbox"/> Weld<br><input type="checkbox"/> Wrong Stock Pulled<br><input type="checkbox"/> Other |  |
|--|---|--|

# Work Order ID 101771

\*101771\*

Page 4

May-13-13 1:13:53 PM

Item ID: D205-634-041

Accept

\*N9000040100\*

Setup Start \*NS1\*

Revision ID:

Stop \*NS2\*

Item Name: Replacement Skidtube

Start Date: 5/20/13 Start Qty: 1.00 \*1\*

Cust Item ID:

Required Date: 5/20/13 Req'd Qty: 1.00 \*1\*

Customer:

Reference:

Approvals: Process Plan: Date: Tooling: Date:

Run Start \*NR1\*

QC: Date: SPC (Y/N): Date:

Stop \*NR2\*

| Sequence ID/<br>Work Center ID | Operation<br>Description | Set Up/<br>Run Hours | Tool ID | Tool # | Plan<br>Code | Accept<br>Qty | Reject<br>Qty | Reject<br>Number | Insp.<br>Stamp |
|--------------------------------|--------------------------|----------------------|---------|--------|--------------|---------------|---------------|------------------|----------------|
|--------------------------------|--------------------------|----------------------|---------|--------|--------------|---------------|---------------|------------------|----------------|

|     |   |      |  |  |  |  |  |  |  |
|-----|---|------|--|--|--|--|--|--|--|
| 160 | QC5- Inspect part completeness to step on W/O | 0.00 |  |  |  |  |  |  |  |
|-----|---|------|--|--|--|--|--|--|--|

\*160\*

|    |      |      |  |  |  |  |  |  |  |
|----|------|------|--|--|--|--|--|--|--|
| QC | Memo | 0.00 |  |  |  |  |  |  |  |
|----|------|------|--|--|--|--|--|--|--|

Quality Control

13-07-05

DAS  
09  
2-55

|     |                              |      |  |  |  |  |  |  |  |
|-----|------------------------------|------|--|--|--|--|--|--|--|
| 170 | Pressure Wash per QSI005 4.3 | 0.00 |  |  |  |  |  |  |  |
|-----|------------------------------|------|--|--|--|--|--|--|--|

\*170\*

|            |      |      |  |  |  |  |  |  |  |
|------------|------|------|--|--|--|--|--|--|--|
| HandFinish | Memo | 0.00 |  |  |  |  |  |  |  |
|------------|------|------|--|--|--|--|--|--|--|

Hand Finishing

Re-alodine tube as per QSI 005 section 4.1.2.1 do not acid etch and leave fwd cap out of solution.

16 BLB8-8.

|     |  |      |  |  |  |  |  |  |  |
|-----|--|------|--|--|--|--|--|--|--|
| 180 | White Gloss(Ref:4.3.5.1) per QSI005 4.3-Alum | 0.00 |  |  |  |  |  |  |  |
|-----|--|------|--|--|--|--|--|--|--|

\*180\*

|            |      |      |  |  |  |  |  |  |  |
|------------|------|------|--|--|--|--|--|--|--|
| Powdercoat | Memo | 0.00 |  |  |  |  |  |  |  |
|------------|------|------|--|--|--|--|--|--|--|

Powder Coating

START TIME: 1:45  
OVEN TEMPERATURE: 225  
FINISH TIME: 2:15

1XP M/L 13/07/08

m/25620

NCR: Yes / No

**WORK ORDER NON-CONFORMANCE / UPDATE**

DQA: \_\_\_\_\_ Date: \_\_\_\_\_

QA Closed: \_\_\_\_\_ Date: \_\_\_\_\_

|  |             |             |            |   |                          |   |                        |                     |                     |  |  |
|--|-------------|-------------|------------|---|--------------------------|---|------------------------|---------------------|---------------------|--|--|
| Work Order: _____<br><br>Part No. _____<br><br>NCR No. _____ |             |             |            | <b>DISPOSITION</b><br><br>Rework <input type="checkbox"/><br>Scrap <input type="checkbox"/><br>Use-as-is <input type="checkbox"/><br>Work Order Update <input type="checkbox"/> |                          | <b>AGAINST DEPARTMENT/PROCESS</b><br><br><div style="display: flex; justify-content: space-between;"> <div>           Skid-tube <input type="checkbox"/><br/>           Machining <input type="checkbox"/><br/>           Thermoforming <input type="checkbox"/><br/>           Large Fab <input type="checkbox"/> </div> <div>           Crosstube <input type="checkbox"/><br/>           Small Fab <input type="checkbox"/><br/>           Finishing <input type="checkbox"/><br/>           Composite <input type="checkbox"/> </div> <div>           Water Jet <input type="checkbox"/><br/>           Prod. Eng. Coord. <input type="checkbox"/><br/>           Rec/Store/Packaging <input type="checkbox"/><br/>           Supplier <input type="checkbox"/> </div> <div>           Engineering <input type="checkbox"/><br/>           Quality <input type="checkbox"/><br/>           Other <input type="checkbox"/> </div> </div> |                        |                     |                     |  |  |
| <b>Root Cause</b>  | <b>Date</b> | <b>Step</b> | <b>Qty</b> | <b>Description of work order update or Non-conformance</b>  | <b>Initial Chief Eng</b> | <b>Action Description</b>   | <b>Sign &amp; Date</b> | <b>Verification</b> | <b>QC Inspector</b> |  |  |
| Doc/Data <input type="checkbox"/>                            |             |             |            |   |                          |   |                        |                     |                     |  |  |
| Equip/Tooling <input type="checkbox"/>                       |             |             |            |   |                          |   |                        |                     |                     |  |  |
| Operator <input type="checkbox"/>                            |             |             |            |   |                          |   |                        |                     |                     |  |  |
| Material <input type="checkbox"/>                            |             |             |            |   |                          |   |                        |                     |                     |  |  |
| Setup <input type="checkbox"/>                               |             |             |            |   |                          |   |                        |                     |                     |  |  |
| Other <input type="checkbox"/>                               |             |             |            |   |                          |   |                        |                     |                     |  |  |
| Process <input type="checkbox"/>                             |             |             |            |   |                          |   |                        |                     |                     |  |  |
| Supplier <input type="checkbox"/>                            |             |             |            |   |                          |   |                        |                     |                     |  |  |
| Training <input type="checkbox"/>                            |             |             |            |   |                          |   |                        |                     |                     |  |  |
| Unapproved <input type="checkbox"/>                          |             |             |            |   |                          |   |                        |                     |                     |  |  |

| FAULT CATEGORY  |   |  |   |   |  |  |  |  |  |
|---|---|--|---|---|--|--|--|--|--|
| <b>Landing Gear</b>                                   |   |  | <b>General</b>                                |   |  |  |  |  |  |
| <input type="checkbox"/> Bending                      | <input type="checkbox"/> Bend           | <input type="checkbox"/> Grain                           | <input type="checkbox"/> Ovalized             | <input type="checkbox"/> Pressure/Forced    |  |  |  |  |  |
| <input type="checkbox"/> Centre Not Concentric to O/S | <input type="checkbox"/> BOM/Route      | <input type="checkbox"/> Hardware                        | <input type="checkbox"/> Over/Under tolerance | <input type="checkbox"/> Temperature/Cure   |  |  |  |  |  |
| <input type="checkbox"/> Cracks                       | <input type="checkbox"/> Broken/Damaged | <input type="checkbox"/> Inspection Incomplete           | <input type="checkbox"/> Part Incorrect       | <input type="checkbox"/> Weld               |  |  |  |  |  |
| <input type="checkbox"/> Crushed/Crimped              | <input type="checkbox"/> Burrs          | <input type="checkbox"/> Instructions Incomplete/Unclear | <input type="checkbox"/> Part Lost/Missing    | <input type="checkbox"/> Wrong Stock Pulled |  |  |  |  |  |
| <input type="checkbox"/> Cuffs                        | <input type="checkbox"/> Contamination  | <input type="checkbox"/> Maintenance                     | <input type="checkbox"/> Part Moved           |   |  |  |  |  |  |
| <input type="checkbox"/> Heat Treat                   | <input type="checkbox"/> Countersink    | <input type="checkbox"/> Mislabeled                      | <input type="checkbox"/> Positioned Wrong     |   |  |  |  |  |  |
| <input type="checkbox"/> Inspection Strip in Tube     | <input type="checkbox"/> Cut Too Short  | <input type="checkbox"/> Misread                         | <input type="checkbox"/> Power Loss/Surge     | <input type="checkbox"/> Other              |  |  |  |  |  |
| <input type="checkbox"/> Ripples in Bend              | <input type="checkbox"/> Drill Holes    | <input type="checkbox"/> Offset                          |   |   |  |  |  |  |  |
| <input type="checkbox"/> Torque Waves in Extrusion    | <input type="checkbox"/> Drawing        | <input type="checkbox"/> Out of Calibration              |   |   |  |  |  |  |  |
| <input type="checkbox"/> Turning Sequence             | <input type="checkbox"/> Finish         | <input type="checkbox"/> Out of Sequence                 |   |   |  |  |  |  |  |
| <input type="checkbox"/> Wave/Twist in Tube           | <input type="checkbox"/> Folio          | <input type="checkbox"/> Outside Dimensions              |   |   |  |  |  |  |  |



# Work Order ID 101771

\*101771\*

Page 6

May-13-13 1:13:53 PM

Item ID: D205-634-041

Accept

\*N900040100\*

Setup Start \*NS1\*

Revision ID:

Stop \*NS2\*

Item Name: Replacement Skidtube

Start Date: 5/20/13 Start Qty: 1.00 \*1\*

Cust Item ID:

Required Date: 5/20/13 Req'd Qty: 1.00 \*1\*

Customer:

Reference:

Approvals: Process Plan: \_\_\_\_\_ Date: \_\_\_\_\_ Tooling: \_\_\_\_\_ Date: \_\_\_\_\_

Run Start \*NR1\*

QC: \_\_\_\_\_ Date: \_\_\_\_\_ SPC (Y/N): \_\_\_\_\_ Date: \_\_\_\_\_

Stop \*NR2\*

| Sequence ID/<br>Work Center ID | Operation<br>Description | Set Up/<br>Run Hours | Tool ID | Tool # | Plan<br>Code | Accept<br>Qty | Reject<br>Qty | Reject<br>Number | Insp.<br>Stamp |
|--------------------------------|--------------------------|----------------------|---------|--------|--------------|---------------|---------------|------------------|----------------|
|--------------------------------|--------------------------|----------------------|---------|--------|--------------|---------------|---------------|------------------|----------------|

200

0.00

\*200\*

HandFinish

Hand Finishing

Memo

0.00

1-Install inserts & wearplates & Gaskets as per Dwg. D2580. Use a drop of Sikaflex on insert holes before installing wearplates  
A/R Sikaflex-291 11126149  
Sikaflex expire date: 1/5/11

2-Coat D2594-3 O' rings with Petroleum Jelly and install on D2594-1 plugs as per Dwg D2580

3-Inspect for foreign object per QSI 024

4-Install 2855 Aft Cap as per Dwg D2580 and seal Fwd Step & Aft Cap with Sikaflex. Clean excess adhesive  
A/R Sikaflex-291 11126149  
Sikaflex expire date: 1/5/11

5-Wing Walk as per Dwg D2580 and QSI 005 4.4  
Batch: 11126031

1x φ Ill 13/07/11

NCR: Yes / No

**WORK ORDER NON-CONFORMANCE / UPDATE**

DQA: \_\_\_\_\_ Date: \_\_\_\_\_

QA Closed: \_\_\_\_\_ Date: \_\_\_\_\_

|   |             |             |   |   |                          |   |                        |                     |   |  |  |
|---|-------------|-------------|---|---|--------------------------|---|------------------------|---------------------|---|--|--|
| <b>Work Order:</b> _____<br><br><b>Part No.</b> _____<br><br><b>NCR No.</b> _____   |             |             |   | <b>DISPOSITION</b><br><br>Rework <input type="checkbox"/><br>Scrap <input type="checkbox"/><br>Use-as-is <input type="checkbox"/><br>Work Order Update <input type="checkbox"/> |                          | <b>AGAINST DEPARTMENT/PROCESS</b><br><br><div style="display: flex; justify-content: space-between;"> <div>           Skid-tube <input type="checkbox"/><br/>           Machining <input type="checkbox"/><br/>           Thermoforming <input type="checkbox"/><br/>           Large Fab <input type="checkbox"/> </div> <div>           Crosstube <input type="checkbox"/><br/>           Small Fab <input type="checkbox"/><br/>           Finishing <input type="checkbox"/><br/>           Composite <input type="checkbox"/> </div> <div>           Water Jet <input type="checkbox"/><br/>           Prod. Eng. Coord. <input type="checkbox"/><br/>           Rec/Store/Packaging <input type="checkbox"/><br/>           Supplier <input type="checkbox"/> </div> <div>           Engineering <input type="checkbox"/><br/>           Quality <input type="checkbox"/><br/>           Other <input type="checkbox"/> </div> </div> |                        |                     |   |  |  |
| <b>Root Cause</b>   | <b>Date</b> | <b>Step</b> | <b>Qty</b>  | <b>Description of work order update or Non-conformance</b>  | <b>Initial Chief Eng</b> | <b>Action Description</b>   | <b>Sign &amp; Date</b> | <b>Verification</b> | <b>QC Inspector</b>   |  |  |
| Doc/Data <input type="checkbox"/>   |             |             |   |   |                          |   |                        |                     |   |  |  |
| Equip/Tooling <input type="checkbox"/>  |             |             |   |   |                          |   |                        |                     |   |  |  |
| Operator <input type="checkbox"/>   |             |             |   |   |                          |   |                        |                     |   |  |  |
| Material <input type="checkbox"/>   |             |             |   |   |                          |   |                        |                     |   |  |  |
| Setup <input type="checkbox"/>  |             |             |   |   |                          |   |                        |                     |   |  |  |
| Other <input type="checkbox"/>  |             |             |   |   |                          |   |                        |                     |   |  |  |
| Process <input type="checkbox"/>  |             |             |   |   |                          |   |                        |                     |   |  |  |
| Supplier <input type="checkbox"/>   |             |             |   |   |                          |   |                        |                     |   |  |  |
| Training <input type="checkbox"/>   |             |             |   |   |                          |   |                        |                     |   |  |  |
| Unapproved <input type="checkbox"/>   |             |             |   |   |                          |   |                        |                     |   |  |  |
| <b>FAULT CATEGORY</b>   |             |             |   |   |                          |   |                        |                     |   |  |  |
| <b>Landing Gear</b><br><input type="checkbox"/> Bending<br><input type="checkbox"/> Centre Not Concentric to O/S<br><input type="checkbox"/> Cracks<br><input type="checkbox"/> Crushed/Crimped<br><input type="checkbox"/> Cuffs<br><input type="checkbox"/> Heat Treat<br><input type="checkbox"/> Inspection Strip in Tube<br><input type="checkbox"/> Ripples in Bend<br><input type="checkbox"/> Torque Waves in Extrusion<br><input type="checkbox"/> Turning Sequence<br><input type="checkbox"/> Wave/Twist in Tube |             |             | <b>General</b><br><input type="checkbox"/> Bend<br><input type="checkbox"/> BOM/Route<br><input type="checkbox"/> Broken/Damaged<br><input type="checkbox"/> Burrs<br><input type="checkbox"/> Contamination<br><input type="checkbox"/> Countersink<br><input type="checkbox"/> Cut Too Short<br><input type="checkbox"/> Drill Holes<br><input type="checkbox"/> Drawing<br><input type="checkbox"/> Finish<br><input type="checkbox"/> Folio |   |                          | <input type="checkbox"/> Grain<br><input type="checkbox"/> Hardware<br><input type="checkbox"/> Inspection Incomplete<br><input type="checkbox"/> Instructions Incomplete/Unclear<br><input type="checkbox"/> Maintenance<br><input type="checkbox"/> Mislabeled<br><input type="checkbox"/> Misread<br><input type="checkbox"/> Offset<br><input type="checkbox"/> Out of Calibration<br><input type="checkbox"/> Out of Sequence<br><input type="checkbox"/> Outside Dimensions   |                        |                     | <input type="checkbox"/> Ovalized<br><input type="checkbox"/> Over/Under tolerance<br><input type="checkbox"/> Part Incorrect<br><input type="checkbox"/> Part Lost/Missing<br><input type="checkbox"/> Part Moved<br><input type="checkbox"/> Positioned Wrong<br><input type="checkbox"/> Power Loss/Surge<br><br><input type="checkbox"/> Pressure/Forced<br><input type="checkbox"/> Temperature/Cure<br><input type="checkbox"/> Weld<br><input type="checkbox"/> Wrong Stock Pulled<br><br><input type="checkbox"/> Other |  |  |

Work Order ID 101771

\*101771\*

Page 7

May-13-13 1:13:53 PM

Item ID: D205-634-041

Accept

\*N900040100\*

Setup Start \*NS1\*

Revision ID:

Stop \*NS2\*

Item Name: Replacement Skidtube

Start Date: 5/20/13 Start Qty: 1.00 \*1\*

Cust Item ID:

Required Date: 5/20/13 Req'd Qty: 1.00 \*1\*

Customer:

Reference:

Run Start \*NR1\*

Approvals: Process Plan: Date: Tooling: Date:

Stop \*NR2\*

QC: Date: SPC (Y/N): Date:

| Sequence ID/<br>Work Center ID | Operation<br>Description | Set Up/<br>Run Hours | Tool ID | Tool # | Plan<br>Code | Accept<br>Qty | Reject<br>Qty | Reject<br>Number | Insp.<br>Stamp |
|--------------------------------|--------------------------|----------------------|---------|--------|--------------|---------------|---------------|------------------|----------------|
|--------------------------------|--------------------------|----------------------|---------|--------|--------------|---------------|---------------|------------------|----------------|

210

QC5- Inspect part completeness to step on W/O

0.00

\*210\*

QC

Memo

0.00

Quality Control

Inspect Aft Cap, Fwd Step and Wing Walk of work to Current Step Inspect for Foreign objects per QSI 024

220

0.00

\*220\*

Packaging

Packaging

Memo

0.00

Packaging

Identify and pack for shipping as per PPPD205-634-041

Location:

PPP Rev:

230

QC21- Final Inspection - Work Order Release

0.00

\*230\*

QC

Memo

0.00

Quality Control

21

13.7.12

RR 100989

1 8 13-7-15

13/7/17

ME 13-7-16

NCR: Yes / No

**WORK ORDER NON-CONFORMANCE / UPDATE**

DQA: \_\_\_\_\_ Date: \_\_\_\_\_

QA Closed: \_\_\_\_\_ Date: \_\_\_\_\_

|  |   |   |                                      |                                    |                                    |                                      |                                    |                                    |  |                                  |  |                                    |  |                                |                                    |                                    |                                   |  |
|--|---|---|--------------------------------------|------------------------------------|------------------------------------|--------------------------------------|------------------------------------|------------------------------------|--|----------------------------------|--|------------------------------------|--|--------------------------------|------------------------------------|------------------------------------|-----------------------------------|--|
| Work Order: _____<br><br>Part No. _____<br><br>NCR No. _____ | <b>DISPOSITION</b><br><br>Rework <input type="checkbox"/><br>Scrap <input type="checkbox"/><br>Use-as-is <input type="checkbox"/><br>Work Order Update <input type="checkbox"/> | <b>AGAINST DEPARTMENT/PROCESS</b><br><br><table style="width: 100%;"> <tr> <td>Skid-tube <input type="checkbox"/></td> <td>Crosstube <input type="checkbox"/></td> <td>Water Jet <input type="checkbox"/></td> <td>Engineering <input type="checkbox"/></td> </tr> <tr> <td>Machining <input type="checkbox"/></td> <td>Small Fab <input type="checkbox"/></td> <td>Prod. Eng. Coord. <input type="checkbox"/></td> <td>Quality <input type="checkbox"/></td> </tr> <tr> <td>Thermoforming <input type="checkbox"/></td> <td>Finishing <input type="checkbox"/></td> <td>Rec/Store/Packaging <input type="checkbox"/></td> <td>Other <input type="checkbox"/></td> </tr> <tr> <td>Large Fab <input type="checkbox"/></td> <td>Composite <input type="checkbox"/></td> <td>Supplier <input type="checkbox"/></td> <td></td> </tr> </table> | Skid-tube <input type="checkbox"/>   | Crosstube <input type="checkbox"/> | Water Jet <input type="checkbox"/> | Engineering <input type="checkbox"/> | Machining <input type="checkbox"/> | Small Fab <input type="checkbox"/> | Prod. Eng. Coord. <input type="checkbox"/> | Quality <input type="checkbox"/> | Thermoforming <input type="checkbox"/> | Finishing <input type="checkbox"/> | Rec/Store/Packaging <input type="checkbox"/> | Other <input type="checkbox"/> | Large Fab <input type="checkbox"/> | Composite <input type="checkbox"/> | Supplier <input type="checkbox"/> |  |
| Skid-tube <input type="checkbox"/>                           | Crosstube <input type="checkbox"/>  | Water Jet <input type="checkbox"/>  | Engineering <input type="checkbox"/> |                                    |                                    |                                      |                                    |                                    |  |                                  |  |                                    |  |                                |                                    |                                    |                                   |  |
| Machining <input type="checkbox"/>                           | Small Fab <input type="checkbox"/>  | Prod. Eng. Coord. <input type="checkbox"/>  | Quality <input type="checkbox"/>     |                                    |                                    |                                      |                                    |                                    |  |                                  |  |                                    |  |                                |                                    |                                    |                                   |  |
| Thermoforming <input type="checkbox"/>                       | Finishing <input type="checkbox"/>  | Rec/Store/Packaging <input type="checkbox"/>  | Other <input type="checkbox"/>       |                                    |                                    |                                      |                                    |                                    |  |                                  |  |                                    |  |                                |                                    |                                    |                                   |  |
| Large Fab <input type="checkbox"/>                           | Composite <input type="checkbox"/>  | Supplier <input type="checkbox"/>   |                                      |                                    |                                    |                                      |                                    |                                    |  |                                  |  |                                    |  |                                |                                    |                                    |                                   |  |

| Root Cause    | Date | Step | Qty | Description of work order update or Non-conformance | Initial Chief Eng | Action Description | Sign & Date | Verification | QC Inspector |
|---------------|------|------|-----|---|-------------------|--------------------|-------------|--------------|--------------|
| Doc/Data      |      |      |     |   |                   |                    |             |              |              |
| Equip/Tooling |      |      |     |   |                   |                    |             |              |              |
| Operator      |      |      |     |   |                   |                    |             |              |              |
| Material      |      |      |     |   |                   |                    |             |              |              |
| Setup         |      |      |     |   |                   |                    |             |              |              |
| Other         |      |      |     |   |                   |                    |             |              |              |
| Process       |      |      |     |   |                   |                    |             |              |              |
| Supplier      |      |      |     |   |                   |                    |             |              |              |
| Training      |      |      |     |   |                   |                    |             |              |              |
| Unapproved    |      |      |     |   |                   |                    |             |              |              |

**FAULT CATEGORY**

| Landing Gear  | General                                 | Other  |
|---|---|--|
| <input type="checkbox"/> Bending                      | <input type="checkbox"/> Bend           | <input type="checkbox"/> Grain                           |
| <input type="checkbox"/> Centre Not Concentric to O/S | <input type="checkbox"/> BOM/Route      | <input type="checkbox"/> Hardware                        |
| <input type="checkbox"/> Cracks                       | <input type="checkbox"/> Broken/Damaged | <input type="checkbox"/> Inspection Incomplete           |
| <input type="checkbox"/> Crushed/Crimped              | <input type="checkbox"/> Burrs          | <input type="checkbox"/> Instructions Incomplete/Unclear |
| <input type="checkbox"/> Cuffs                        | <input type="checkbox"/> Contamination  | <input type="checkbox"/> Maintenance                     |
| <input type="checkbox"/> Heat Treat                   | <input type="checkbox"/> Countersink    | <input type="checkbox"/> Mislabelled                     |
| <input type="checkbox"/> Inspection Strip in Tube     | <input type="checkbox"/> Cut Too Short  | <input type="checkbox"/> Misread                         |
| <input type="checkbox"/> Ripples in Bend              | <input type="checkbox"/> Drill Holes    | <input type="checkbox"/> Offset                          |
| <input type="checkbox"/> Torque Waves in Extrusion    | <input type="checkbox"/> Drawing        | <input type="checkbox"/> Out of Calibration              |
| <input type="checkbox"/> Turning Sequence             | <input type="checkbox"/> Finish         | <input type="checkbox"/> Out of Sequence                 |
| <input type="checkbox"/> Wave/Twist in Tube           | <input type="checkbox"/> Folio          | <input type="checkbox"/> Outside Dimensions              |
|   |   | <input type="checkbox"/> Ovalized                        |
|   |   | <input type="checkbox"/> Over/Under tolerance            |
|   |   | <input type="checkbox"/> Part Incorrect                  |
|   |   | <input type="checkbox"/> Part Lost/Missing               |
|   |   | <input type="checkbox"/> Part Moved                      |
|   |   | <input type="checkbox"/> Positioned Wrong                |
|   |   | <input type="checkbox"/> Power Loss/Surge                |
|   |   | <input type="checkbox"/> Pressure/Forced                 |
|   |   | <input type="checkbox"/> Temperature/Cure                |
|   |   | <input type="checkbox"/> Weld                            |
|   |   | <input type="checkbox"/> Wrong Stock Pulled              |
|   |   | <input type="checkbox"/> Other                           |

# Picklist Print

May-13-13 1:13:53 PM

Page 1

Work Order ID: 101771  
Parent Item: D205-634-041  
Parent Item Name: Replacement Skidtube

Start Date: 5/20/13  
Start Qty: 1.00

Required Date: 5/20/13  
Required Qty: 1.00

Comments: IPP Rev:N 02.08.28 FP was QC5 in Step 27; Added QC5 to Step 30  
KJ IPP Rev P 10.02.19 per PAR09-043 EC  
verified by:DD  
IPP Rev. O 06.02.28 Added paperwork EC  
IPP Rev:P 07-07-09 SS Wearplates & Gaskets JLM IPP Rev:Q 10.12.01 as per chg003  
DD verf:EC IPP REV:R 12.01.23 AS PER ECN11-684 VERF:EC

| Component Item ID/<br>Item Name  | Replacement<br>Item ID | Mfg/<br>Purch | Bin<br>Item | Primary<br>Location | Last<br>Location | Route<br>Seq ID | Unit of<br>Measure | Qty on<br>Hand  | Qty per Kit | Total<br>Qty | Qty<br>Issued | Date<br>Issued | Status |
|----------------------------------|------------------------|---------------|-------------|---------------------|------------------|-----------------|--------------------|-----------------|-------------|--------------|---------------|----------------|--------|
| D4202-1<br>Spacer                |                        | Manufactured  | No          |                     |                  | 140             | Each               | 283.0000        | 20          | 20           |               | 13-07-04       |        |
|                                  |                        |               |             | <u>Location</u>     |                  | <u>Loc Qty</u>  |                    | <u>Loc Code</u> |             |              |               |                |        |
|                                  |                        |               |             | LG                  |                  | 259             |                    |                 |             |              |               |                |        |
|                                  |                        |               |             | 96906               |                  | 4               |                    |                 |             |              |               |                |        |
|                                  |                        |               |             | 98699               |                  | 255             |                    |                 |             |              |               |                |        |
|                                  |                        |               |             | LG002               |                  | 24              |                    |                 |             |              |               |                |        |
|                                  |                        |               |             | 97447               |                  | 24              |                    |                 |             |              |               |                |        |
| D2580-1<br>205 Bent Tube         |                        | Manufactured  | No          |                     |                  | 110             | Each               | 10.0000         | 99216       | 20           |               | 12-13/07/03    |        |
|                                  |                        |               |             | <u>Location</u>     |                  | <u>Loc Qty</u>  |                    | <u>Loc Code</u> |             |              |               |                |        |
|                                  |                        |               |             | LG                  |                  | 10              |                    |                 |             |              |               |                |        |
|                                  |                        |               |             | 100643              |                  | 4               |                    |                 |             |              |               |                |        |
|                                  |                        |               |             | 101131              |                  | 4               |                    |                 |             |              |               |                |        |
|                                  |                        |               |             | 99392               |                  | 1               |                    |                 |             |              |               |                |        |
|                                  |                        |               |             | 99833               |                  | 1               |                    |                 |             |              |               |                |        |
| D2576-3<br>Step (maching detail) |                        | Manufactured  | No          |                     |                  | 140             | Each               | 36.0000         | 1           | 1            |               | 12-13/07/04    |        |
|                                  |                        |               |             | <u>Location</u>     |                  | <u>Loc Qty</u>  |                    | <u>Loc Code</u> |             |              |               |                |        |
|                                  |                        |               |             | LG002               |                  | 36              |                    |                 |             |              |               |                |        |
|                                  |                        |               |             | 96474               |                  | 36              |                    |                 |             |              |               |                |        |

NCR: Yes / No

**WORK ORDER NON-CONFORMANCE / UPDATE**

DQA: \_\_\_\_\_ Date: \_\_\_\_\_

QA Closed: \_\_\_\_\_ Date: \_\_\_\_\_

|  |   |   |                                      |                                    |                                    |                                      |                                    |                                    |  |                                  |  |                                    |  |                                |                                    |                                    |                                   |  |
|--|---|---|--------------------------------------|------------------------------------|------------------------------------|--------------------------------------|------------------------------------|------------------------------------|--|----------------------------------|--|------------------------------------|--|--------------------------------|------------------------------------|------------------------------------|-----------------------------------|--|
| Work Order: _____<br><br>Part No. _____<br><br>NCR No. _____ | <b>DISPOSITION</b><br><br>Rework <input type="checkbox"/><br>Scrap <input type="checkbox"/><br>Use-as-is <input type="checkbox"/><br>Work Order Update <input type="checkbox"/> | <b>AGAINST DEPARTMENT/PROCESS</b><br><br><table style="width: 100%; border: none;"> <tr> <td style="width: 25%;">Skid-tube <input type="checkbox"/></td> <td style="width: 25%;">Crosstube <input type="checkbox"/></td> <td style="width: 25%;">Water Jet <input type="checkbox"/></td> <td style="width: 25%;">Engineering <input type="checkbox"/></td> </tr> <tr> <td>Machining <input type="checkbox"/></td> <td>Small Fab <input type="checkbox"/></td> <td>Prod. Eng. Coord. <input type="checkbox"/></td> <td>Quality <input type="checkbox"/></td> </tr> <tr> <td>Thermoforming <input type="checkbox"/></td> <td>Finishing <input type="checkbox"/></td> <td>Rec/Store/Packaging <input type="checkbox"/></td> <td>Other <input type="checkbox"/></td> </tr> <tr> <td>Large Fab <input type="checkbox"/></td> <td>Composite <input type="checkbox"/></td> <td>Supplier <input type="checkbox"/></td> <td></td> </tr> </table> | Skid-tube <input type="checkbox"/>   | Crosstube <input type="checkbox"/> | Water Jet <input type="checkbox"/> | Engineering <input type="checkbox"/> | Machining <input type="checkbox"/> | Small Fab <input type="checkbox"/> | Prod. Eng. Coord. <input type="checkbox"/> | Quality <input type="checkbox"/> | Thermoforming <input type="checkbox"/> | Finishing <input type="checkbox"/> | Rec/Store/Packaging <input type="checkbox"/> | Other <input type="checkbox"/> | Large Fab <input type="checkbox"/> | Composite <input type="checkbox"/> | Supplier <input type="checkbox"/> |  |
| Skid-tube <input type="checkbox"/>                           | Crosstube <input type="checkbox"/>  | Water Jet <input type="checkbox"/>  | Engineering <input type="checkbox"/> |                                    |                                    |                                      |                                    |                                    |  |                                  |  |                                    |  |                                |                                    |                                    |                                   |  |
| Machining <input type="checkbox"/>                           | Small Fab <input type="checkbox"/>  | Prod. Eng. Coord. <input type="checkbox"/>  | Quality <input type="checkbox"/>     |                                    |                                    |                                      |                                    |                                    |  |                                  |  |                                    |  |                                |                                    |                                    |                                   |  |
| Thermoforming <input type="checkbox"/>                       | Finishing <input type="checkbox"/>  | Rec/Store/Packaging <input type="checkbox"/>  | Other <input type="checkbox"/>       |                                    |                                    |                                      |                                    |                                    |  |                                  |  |                                    |  |                                |                                    |                                    |                                   |  |
| Large Fab <input type="checkbox"/>                           | Composite <input type="checkbox"/>  | Supplier <input type="checkbox"/>   |                                      |                                    |                                    |                                      |                                    |                                    |  |                                  |  |                                    |  |                                |                                    |                                    |                                   |  |

| Root Cause    | Date | Step | Qty | Description of work order update or Non-conformance | Initial Chief Eng | Action Description | Sign & Date | Verification | QC Inspector |
|---------------|------|------|-----|---|-------------------|--------------------|-------------|--------------|--------------|
| Doc/Data      |      |      |     |   |                   |                    |             |              |              |
| Equip/Tooling |      |      |     |   |                   |                    |             |              |              |
| Operator      |      |      |     |   |                   |                    |             |              |              |
| Material      |      |      |     |   |                   |                    |             |              |              |
| Setup         |      |      |     |   |                   |                    |             |              |              |
| Other         |      |      |     |   |                   |                    |             |              |              |
| Process       |      |      |     |   |                   |                    |             |              |              |
| Supplier      |      |      |     |   |                   |                    |             |              |              |
| Training      |      |      |     |   |                   |                    |             |              |              |
| Unapproved    |      |      |     |   |                   |                    |             |              |              |

**FAULT CATEGORY**

| Landing Gear  | General                                 | Other  |
|---|---|--|
| <input type="checkbox"/> Bending                      | <input type="checkbox"/> Bend           | <input type="checkbox"/> Grain   |
| <input type="checkbox"/> Centre Not Concentric to O/S | <input type="checkbox"/> BOM/Route      | <input type="checkbox"/> Hardware  |
| <input type="checkbox"/> Cracks                       | <input type="checkbox"/> Broken/Damaged | <input type="checkbox"/> Inspection Incomplete   |
| <input type="checkbox"/> Crushed/Crimped              | <input type="checkbox"/> Burrs          | <input type="checkbox"/> Instructions Incomplete/Unclear   |
| <input type="checkbox"/> Cuffs                        | <input type="checkbox"/> Contamination  | <input type="checkbox"/> Maintenance   |
| <input type="checkbox"/> Heat Treat                   | <input type="checkbox"/> Countersink    | <input type="checkbox"/> Misread   |
| <input type="checkbox"/> Inspection Strip in Tube     | <input type="checkbox"/> Cut Too Short  | <input type="checkbox"/> Offset  |
| <input type="checkbox"/> Ripples in Bend              | <input type="checkbox"/> Drill Holes    | <input type="checkbox"/> Out of Calibration  |
| <input type="checkbox"/> Torque Waves in Extrusion    | <input type="checkbox"/> Drawing        | <input type="checkbox"/> Out of Sequence   |
| <input type="checkbox"/> Turning Sequence             | <input type="checkbox"/> Finish         | <input type="checkbox"/> Outside Dimensions  |
| <input type="checkbox"/> Wave/Twist in Tube           | <input type="checkbox"/> Folio          |  |
|   |   | <input type="checkbox"/> Ovalized<br><input type="checkbox"/> Over/Under tolerance<br><input type="checkbox"/> Part Incorrect<br><input type="checkbox"/> Part Lost/Missing<br><input type="checkbox"/> Part Moved<br><input type="checkbox"/> Positioned Wrong<br><input type="checkbox"/> Power Loss/Surge |
|   |   | <input type="checkbox"/> Pressure/Forced<br><input type="checkbox"/> Temperature/Cure<br><input type="checkbox"/> Weld<br><input type="checkbox"/> Wrong Stock Pulled<br><input type="checkbox"/> Other  |

# Picklist Print

May-13-13 1:13:53 PM

Page 2

Work Order ID: 101771

Parent Item: D205-634-041

Parent Item Name: Replacement Skidtube

Start Date: 5/20/13

Required Date: 5/20/13

Start Qty: 1.00

Required Qty: 1.00

D2855 Manufactured No  
Cap

200 Each 84.0000

1

1

13/07/11

## Location

## Loc Qty

## Loc Code

FP001

84

73347

1

86441

30

89802

40

94019

13

V1

AN3-5A Purchased No  
Bolt

200 Each 911.0000

2

2

13/07/11

## Location

## Loc Qty

## Loc Code

FP001

50

122800

50

GA

120

117423

120

ST350

22

120187

22

ST512

719

122416

19

124561

700

XZ

AN960JD10L Washer X  
NAS1149D0332J Purchased No

200 Each 0.0000

2

2

11125044

(x2) 13/07/11

May-13-13 1:13:53 PM

Shop Packet Print

Page 2

NCR: Yes / No

**WORK ORDER NON-CONFORMANCE / UPDATE**

DQA: \_\_\_\_\_ Date: \_\_\_\_\_

QA Closed: \_\_\_\_\_ Date: \_\_\_\_\_

|  |   |   |                                      |                                    |                                    |                                      |                                    |                                    |  |                                  |  |                                    |  |                                |                                    |                                    |                                   |  |
|--|---|---|--------------------------------------|------------------------------------|------------------------------------|--------------------------------------|------------------------------------|------------------------------------|--|----------------------------------|--|------------------------------------|--|--------------------------------|------------------------------------|------------------------------------|-----------------------------------|--|
| Work Order: _____<br><br>Part No. _____<br><br>NCR No. _____ | <b>DISPOSITION</b><br><br>Rework <input type="checkbox"/><br>Scrap <input type="checkbox"/><br>Use-as-is <input type="checkbox"/><br>Work Order Update <input type="checkbox"/> | <b>AGAINST DEPARTMENT/PROCESS</b><br><br><table style="width: 100%;"> <tr> <td>Skid-tube <input type="checkbox"/></td> <td>Crosstube <input type="checkbox"/></td> <td>Water Jet <input type="checkbox"/></td> <td>Engineering <input type="checkbox"/></td> </tr> <tr> <td>Machining <input type="checkbox"/></td> <td>Small Fab <input type="checkbox"/></td> <td>Prod. Eng. Coord. <input type="checkbox"/></td> <td>Quality <input type="checkbox"/></td> </tr> <tr> <td>Thermoforming <input type="checkbox"/></td> <td>Finishing <input type="checkbox"/></td> <td>Rec/Store/Packaging <input type="checkbox"/></td> <td>Other <input type="checkbox"/></td> </tr> <tr> <td>Large Fab <input type="checkbox"/></td> <td>Composite <input type="checkbox"/></td> <td>Supplier <input type="checkbox"/></td> <td></td> </tr> </table> | Skid-tube <input type="checkbox"/>   | Crosstube <input type="checkbox"/> | Water Jet <input type="checkbox"/> | Engineering <input type="checkbox"/> | Machining <input type="checkbox"/> | Small Fab <input type="checkbox"/> | Prod. Eng. Coord. <input type="checkbox"/> | Quality <input type="checkbox"/> | Thermoforming <input type="checkbox"/> | Finishing <input type="checkbox"/> | Rec/Store/Packaging <input type="checkbox"/> | Other <input type="checkbox"/> | Large Fab <input type="checkbox"/> | Composite <input type="checkbox"/> | Supplier <input type="checkbox"/> |  |
| Skid-tube <input type="checkbox"/>                           | Crosstube <input type="checkbox"/>  | Water Jet <input type="checkbox"/>  | Engineering <input type="checkbox"/> |                                    |                                    |                                      |                                    |                                    |  |                                  |  |                                    |  |                                |                                    |                                    |                                   |  |
| Machining <input type="checkbox"/>                           | Small Fab <input type="checkbox"/>  | Prod. Eng. Coord. <input type="checkbox"/>  | Quality <input type="checkbox"/>     |                                    |                                    |                                      |                                    |                                    |  |                                  |  |                                    |  |                                |                                    |                                    |                                   |  |
| Thermoforming <input type="checkbox"/>                       | Finishing <input type="checkbox"/>  | Rec/Store/Packaging <input type="checkbox"/>  | Other <input type="checkbox"/>       |                                    |                                    |                                      |                                    |                                    |  |                                  |  |                                    |  |                                |                                    |                                    |                                   |  |
| Large Fab <input type="checkbox"/>                           | Composite <input type="checkbox"/>  | Supplier <input type="checkbox"/>   |                                      |                                    |                                    |                                      |                                    |                                    |  |                                  |  |                                    |  |                                |                                    |                                    |                                   |  |

| Root Cause    | Date | Step | Qty | Description of work order update or Non-conformance | Initial Chief Eng | Action Description | Sign & Date | Verification | QC Inspector |
|---------------|------|------|-----|---|-------------------|--------------------|-------------|--------------|--------------|
| Doc/Data      |      |      |     |   |                   |                    |             |              |              |
| Equip/Tooling |      |      |     |   |                   |                    |             |              |              |
| Operator      |      |      |     |   |                   |                    |             |              |              |
| Material      |      |      |     |   |                   |                    |             |              |              |
| Setup         |      |      |     |   |                   |                    |             |              |              |
| Other         |      |      |     |   |                   |                    |             |              |              |
| Process       |      |      |     |   |                   |                    |             |              |              |
| Supplier      |      |      |     |   |                   |                    |             |              |              |
| Training      |      |      |     |   |                   |                    |             |              |              |
| Unapproved    |      |      |     |   |                   |                    |             |              |              |

**FAULT CATEGORY**

| Landing Gear  | General                                 | Other  |
|---|---|--|
| <input type="checkbox"/> Bending                      | <input type="checkbox"/> Bend           | <input type="checkbox"/> Grain                           |
| <input type="checkbox"/> Centre Not Concentric to O/S | <input type="checkbox"/> BOM/Route      | <input type="checkbox"/> Hardware                        |
| <input type="checkbox"/> Cracks                       | <input type="checkbox"/> Broken/Damaged | <input type="checkbox"/> Inspection Incomplete           |
| <input type="checkbox"/> Crushed/Crimped              | <input type="checkbox"/> Burrs          | <input type="checkbox"/> Instructions Incomplete/Unclear |
| <input type="checkbox"/> Cuffs                        | <input type="checkbox"/> Contamination  | <input type="checkbox"/> Maintenance                     |
| <input type="checkbox"/> Heat Treat                   | <input type="checkbox"/> Countersink    | <input type="checkbox"/> Mislabeled                      |
| <input type="checkbox"/> Inspection Strip in Tube     | <input type="checkbox"/> Cut Too Short  | <input type="checkbox"/> Misread                         |
| <input type="checkbox"/> Ripples in Bend              | <input type="checkbox"/> Drill Holes    | <input type="checkbox"/> Offset                          |
| <input type="checkbox"/> Torque Waves in Extrusion    | <input type="checkbox"/> Drawing        | <input type="checkbox"/> Out of Calibration              |
| <input type="checkbox"/> Turning Sequence             | <input type="checkbox"/> Finish         | <input type="checkbox"/> Out of Sequence                 |
| <input type="checkbox"/> Wave/Twist in Tube           | <input type="checkbox"/> Folio          | <input type="checkbox"/> Outside Dimensions              |
|   |   | <input type="checkbox"/> Ovalized                        |
|   |   | <input type="checkbox"/> Over/Under tolerance            |
|   |   | <input type="checkbox"/> Part Incorrect                  |
|   |   | <input type="checkbox"/> Part Lost/Missing               |
|   |   | <input type="checkbox"/> Part Moved                      |
|   |   | <input type="checkbox"/> Positioned Wrong                |
|   |   | <input type="checkbox"/> Power Loss/Surge                |
|   |   | <input type="checkbox"/> Pressure/Forced                 |
|   |   | <input type="checkbox"/> Temperature/Cure                |
|   |   | <input type="checkbox"/> Weld                            |
|   |   | <input type="checkbox"/> Wrong Stock Pulled              |
|   |   | <input type="checkbox"/> Other                           |



# Picklist Print

May-13-13 1:13:53 PM

Page 3

Work Order ID: 101771

Parent Item: D205-634-041

Parent Item Name: Replacement Skidtube

Start Date: 5/20/13

Required Date: 5/20/13

Start Qty: 1.00

Required Qty: 1.00

ALS7-1032-130

Purchased

No

200

Each

483.0000

50

50

13/07/11

Insert

## Location

## Loc Qty

## Loc Code

FG

100

M125770

50

121444

100

FP001

315

117717

27

118966

22

119530

73

119775

2

120181

12

121444

176

122474

3

ST280

68

122763

18

124226

50

AN3C4A

Purchased

No

200

Each

3,279.0000

50

50

13/07/11

BOLT

## Location

## Loc Qty

## Loc Code

FG

20

M126105

50

122814

20

ST512

3259

121205

3

123759

256

125388

3000

AN960C10L

NAS1149C0332R

Purchased

No

200

Each

0.0000

50

50

M124580

(50)

13/07/11

washer

NCR: Yes / No

**WORK ORDER NON-CONFORMANCE / UPDATE**

DQA: \_\_\_\_\_ Date: \_\_\_\_\_

QA Closed: \_\_\_\_\_ Date: \_\_\_\_\_

|  |   |   |                                      |                                    |                                    |                                      |                                    |                                    |  |                                  |  |                                    |  |                                |                                    |                                    |                                   |  |
|--|---|---|--------------------------------------|------------------------------------|------------------------------------|--------------------------------------|------------------------------------|------------------------------------|--|----------------------------------|--|------------------------------------|--|--------------------------------|------------------------------------|------------------------------------|-----------------------------------|--|
| Work Order: _____<br><br>Part No. _____<br><br>NCR No. _____ | <b>DISPOSITION</b><br><br>Rework <input type="checkbox"/><br>Scrap <input type="checkbox"/><br>Use-as-is <input type="checkbox"/><br>Work Order Update <input type="checkbox"/> | <b>AGAINST DEPARTMENT/PROCESS</b><br><br><table style="width: 100%;"> <tr> <td>Skid-tube <input type="checkbox"/></td> <td>Crosstube <input type="checkbox"/></td> <td>Water Jet <input type="checkbox"/></td> <td>Engineering <input type="checkbox"/></td> </tr> <tr> <td>Machining <input type="checkbox"/></td> <td>Small Fab <input type="checkbox"/></td> <td>Prod. Eng. Coord. <input type="checkbox"/></td> <td>Quality <input type="checkbox"/></td> </tr> <tr> <td>Thermoforming <input type="checkbox"/></td> <td>Finishing <input type="checkbox"/></td> <td>Rec/Store/Packaging <input type="checkbox"/></td> <td>Other <input type="checkbox"/></td> </tr> <tr> <td>Large Fab <input type="checkbox"/></td> <td>Composite <input type="checkbox"/></td> <td>Supplier <input type="checkbox"/></td> <td></td> </tr> </table> | Skid-tube <input type="checkbox"/>   | Crosstube <input type="checkbox"/> | Water Jet <input type="checkbox"/> | Engineering <input type="checkbox"/> | Machining <input type="checkbox"/> | Small Fab <input type="checkbox"/> | Prod. Eng. Coord. <input type="checkbox"/> | Quality <input type="checkbox"/> | Thermoforming <input type="checkbox"/> | Finishing <input type="checkbox"/> | Rec/Store/Packaging <input type="checkbox"/> | Other <input type="checkbox"/> | Large Fab <input type="checkbox"/> | Composite <input type="checkbox"/> | Supplier <input type="checkbox"/> |  |
| Skid-tube <input type="checkbox"/>                           | Crosstube <input type="checkbox"/>  | Water Jet <input type="checkbox"/>  | Engineering <input type="checkbox"/> |                                    |                                    |                                      |                                    |                                    |  |                                  |  |                                    |  |                                |                                    |                                    |                                   |  |
| Machining <input type="checkbox"/>                           | Small Fab <input type="checkbox"/>  | Prod. Eng. Coord. <input type="checkbox"/>  | Quality <input type="checkbox"/>     |                                    |                                    |                                      |                                    |                                    |  |                                  |  |                                    |  |                                |                                    |                                    |                                   |  |
| Thermoforming <input type="checkbox"/>                       | Finishing <input type="checkbox"/>  | Rec/Store/Packaging <input type="checkbox"/>  | Other <input type="checkbox"/>       |                                    |                                    |                                      |                                    |                                    |  |                                  |  |                                    |  |                                |                                    |                                    |                                   |  |
| Large Fab <input type="checkbox"/>                           | Composite <input type="checkbox"/>  | Supplier <input type="checkbox"/>   |                                      |                                    |                                    |                                      |                                    |                                    |  |                                  |  |                                    |  |                                |                                    |                                    |                                   |  |

| Root Cause    | Date | Step | Qty | Description of work order update or Non-conformance | Initial Chief Eng | Action Description | Sign & Date | Verification | QC Inspector |
|---------------|------|------|-----|---|-------------------|--------------------|-------------|--------------|--------------|
| Doc/Data      |      |      |     |   |                   |                    |             |              |              |
| Equip/Tooling |      |      |     |   |                   |                    |             |              |              |
| Operator      |      |      |     |   |                   |                    |             |              |              |
| Material      |      |      |     |   |                   |                    |             |              |              |
| Setup         |      |      |     |   |                   |                    |             |              |              |
| Other         |      |      |     |   |                   |                    |             |              |              |
| Process       |      |      |     |   |                   |                    |             |              |              |
| Supplier      |      |      |     |   |                   |                    |             |              |              |
| Training      |      |      |     |   |                   |                    |             |              |              |
| Unapproved    |      |      |     |   |                   |                    |             |              |              |

**FAULT CATEGORY**

|   |   |   |  |   |
|---|---|---|--|---|
| <b>Landing Gear</b><br><input type="checkbox"/> Bending<br><input type="checkbox"/> Centre Not Concentric to O/S<br><input type="checkbox"/> Cracks<br><input type="checkbox"/> Crushed/Crimped<br><input type="checkbox"/> Cuffs<br><input type="checkbox"/> Heat Treat<br><input type="checkbox"/> Inspection Strip in Tube<br><input type="checkbox"/> Ripples in Bend<br><input type="checkbox"/> Torque Waves in Extrusion<br><input type="checkbox"/> Turning Sequence<br><input type="checkbox"/> Wave/Twist in Tube | <b>General</b><br><input type="checkbox"/> Bend<br><input type="checkbox"/> BOM/Route<br><input type="checkbox"/> Broken/Damaged<br><input type="checkbox"/> Burrs<br><input type="checkbox"/> Contamination<br><input type="checkbox"/> Countersink<br><input type="checkbox"/> Cut Too Short<br><input type="checkbox"/> Drill Holes<br><input type="checkbox"/> Drawing<br><input type="checkbox"/> Finish<br><input type="checkbox"/> Folio | <input type="checkbox"/> Grain<br><input type="checkbox"/> Hardware<br><input type="checkbox"/> Inspection Incomplete<br><input type="checkbox"/> Instructions Incomplete/Unclear<br><input type="checkbox"/> Maintenance<br><input type="checkbox"/> Mislabeled<br><input type="checkbox"/> Misread<br><input type="checkbox"/> Offset<br><input type="checkbox"/> Out of Calibration<br><input type="checkbox"/> Out of Sequence<br><input type="checkbox"/> Outside Dimensions | <input type="checkbox"/> Ovalized<br><input type="checkbox"/> Over/Under tolerance<br><input type="checkbox"/> Part Incorrect<br><input type="checkbox"/> Part Lost/Missing<br><input type="checkbox"/> Part Moved<br><input type="checkbox"/> Positioned Wrong<br><input type="checkbox"/> Power Loss/Surge | <input type="checkbox"/> Pressure/Forced<br><input type="checkbox"/> Temperature/Cure<br><input type="checkbox"/> Weld<br><input type="checkbox"/> Wrong Stock Pulled<br><input type="checkbox"/> Other |
|---|---|---|--|---|

# Picklist Print

May-13-13 1:13:53 PM

Page 4

Work Order ID: 101771

Parent Item: D205-634-041

Parent Item Name: Replacement Skidtube

Start Date: 5/20/13

Required Date: 5/20/13

Start Qty: 1.00

Required Qty: 1.00

D3566-13  
Gasket

Manufactured No

200 Each 31.0000

1 13/07/11

Location

Loc Qty

Loc Code

FG

6

B102321

89050

2

92482

2

98908

2

FP001

1

98908

1

FP002

24

100264

18

84880

6

D3566-5

Gasket

Manufactured No

200 Each 27.0000

1 13/07/11

Location

Loc Qty

Loc Code

FG

4

89219

2

94119

2

FP001

23

100383

16

80374

1

84881

1

98965

5

NCR: Yes / No

## WORK ORDER NON-CONFORMANCE / UPDATE

DQA: \_\_\_\_\_ Date: \_\_\_\_\_

QA Closed: \_\_\_\_\_ Date: \_\_\_\_\_

|   |   |   |
|---|---|---|
| <b>Work Order:</b> _____<br><br><b>Part No.</b> _____<br><br><b>NCR No.</b> _____ | <b>DISPOSITION</b><br><br>Rework <input type="checkbox"/><br>Scrap <input type="checkbox"/><br>Use-as-is <input type="checkbox"/><br>Work Order Update <input type="checkbox"/> | <b>AGAINST DEPARTMENT/PROCESS</b><br><br><div style="display: flex; justify-content: space-between;"> <div>           Skid-tube <input type="checkbox"/><br/>           Machining <input type="checkbox"/><br/>           Thermoforming <input type="checkbox"/><br/>           Large Fab <input type="checkbox"/> </div> <div>           Crosstube <input type="checkbox"/><br/>           Small Fab <input type="checkbox"/><br/>           Finishing <input type="checkbox"/><br/>           Composite <input type="checkbox"/> </div> <div>           Water Jet <input type="checkbox"/><br/>           Prod. Eng. Coord. <input type="checkbox"/><br/>           Rec/Store/Packaging <input type="checkbox"/><br/>           Supplier <input type="checkbox"/> </div> <div>           Engineering <input type="checkbox"/><br/>           Quality <input type="checkbox"/><br/>           Other <input type="checkbox"/> </div> </div> |
|---|---|---|

| Root Cause    | Date | Step | Qty | Description of work order update or Non-conformance | Initial Chief Eng | Action Description | Sign & Date | Verification | QC Inspector |
|---------------|------|------|-----|---|-------------------|--------------------|-------------|--------------|--------------|
| Doc/Data      |      |      |     |   |                   |                    |             |              |              |
| Equip/Tooling |      |      |     |   |                   |                    |             |              |              |
| Operator      |      |      |     |   |                   |                    |             |              |              |
| Material      |      |      |     |   |                   |                    |             |              |              |
| Setup         |      |      |     |   |                   |                    |             |              |              |
| Other         |      |      |     |   |                   |                    |             |              |              |
| Process       |      |      |     |   |                   |                    |             |              |              |
| Supplier      |      |      |     |   |                   |                    |             |              |              |
| Training      |      |      |     |   |                   |                    |             |              |              |
| Unapproved    |      |      |     |   |                   |                    |             |              |              |

### FAULT CATEGORY

|   |   |   |
|---|---|---|
| <b>Landing Gear</b><br><input type="checkbox"/> Bending<br><input type="checkbox"/> Centre Not Concentric to O/S<br><input type="checkbox"/> Cracks<br><input type="checkbox"/> Crushed/Crimped<br><input type="checkbox"/> Cuffs<br><input type="checkbox"/> Heat Treat<br><input type="checkbox"/> Inspection Strip in Tube<br><input type="checkbox"/> Ripples in Bend<br><input type="checkbox"/> Torque Waves in Extrusion<br><input type="checkbox"/> Turning Sequence<br><input type="checkbox"/> Wave/Twist in Tube | <b>General</b><br><input type="checkbox"/> Bend<br><input type="checkbox"/> BOM/Route<br><input type="checkbox"/> Broken/Damaged<br><input type="checkbox"/> Burrs<br><input type="checkbox"/> Contamination<br><input type="checkbox"/> Countersink<br><input type="checkbox"/> Cut Too Short<br><input type="checkbox"/> Drill Holes<br><input type="checkbox"/> Drawing<br><input type="checkbox"/> Finish<br><input type="checkbox"/> Folio | <input type="checkbox"/> Grain<br><input type="checkbox"/> Hardware<br><input type="checkbox"/> Inspection Incomplete<br><input type="checkbox"/> Instructions Incomplete/Unclear<br><input type="checkbox"/> Maintenance<br><input type="checkbox"/> Mislabeled<br><input type="checkbox"/> Misread<br><input type="checkbox"/> Offset<br><input type="checkbox"/> Out of Calibration<br><input type="checkbox"/> Out of Sequence<br><input type="checkbox"/> Outside Dimensions |
|---|---|---|

☐ Ovalized  
☐ Over/Under tolerance  
☐ Part Incorrect  
☐ Part Lost/Missing  
☐ Part Moved  
☐ Positioned Wrong  
☐ Power Loss/Surge

☐ Pressure/Forced  
☐ Temperature/Cure  
☐ Weld  
☐ Wrong Stock Pulled  
☐ Other

# Picklist Print

May-13-13 1:13:53 PM

Page 5

Work Order ID: 101771

Parent Item: D205-634-041

Parent Item Name: Replacement Skidtube

Start Date: 5/20/13

Required Date: 5/20/13

Start Qty: 1.00

Required Qty: 1.00

D3566-1  
Gasket

Manufactured No

200 Each 31.0000

2

2

13/07/11

## Location

## Loc Qty

## Loc Code

FG

14

B102926

X2

100410

4

89051

2

96430

2

96575

4

98981

2

FP001

17

100410

8

68924

2

80919

2

81619

3

84879

1

92838

1

D3564-11  
Wearshoe

Manufactured No

200 Each 32.0000

1

1

13/07/11

## Location

## Loc Qty

## Loc Code

FG

6

77056

4

85473

2

FP001

24

99313

24

X1

FP002

2

89808

1

98948

1

May-13-13 1:13:53 PM

Shop Packet Print

Page 5

NCR: Yes / No

## WORK ORDER NON-CONFORMANCE / UPDATE

DQA: \_\_\_\_\_ Date: \_\_\_\_\_

QA Closed: \_\_\_\_\_ Date: \_\_\_\_\_

|  |   |  |                                      |                                    |                                    |                                      |                                    |                                    |  |                                  |  |                                    |  |                                |                                    |                                    |                                   |  |
|--|---|--|--------------------------------------|------------------------------------|------------------------------------|--------------------------------------|------------------------------------|------------------------------------|--|----------------------------------|--|------------------------------------|--|--------------------------------|------------------------------------|------------------------------------|-----------------------------------|--|
| Work Order: _____<br><br>Part No. _____<br><br>NCR No. _____ | <b>DISPOSITION</b><br><br>Rework <input type="checkbox"/><br>Scrap <input type="checkbox"/><br>Use-as-is <input type="checkbox"/><br>Work Order Update <input type="checkbox"/> | <b>AGAINST DEPARTMENT/PROCESS</b><br><br><table style="width:100%; font-size: small;"> <tr> <td>Skid-tube <input type="checkbox"/></td> <td>Crosstube <input type="checkbox"/></td> <td>Water Jet <input type="checkbox"/></td> <td>Engineering <input type="checkbox"/></td> </tr> <tr> <td>Machining <input type="checkbox"/></td> <td>Small Fab <input type="checkbox"/></td> <td>Prod. Eng. Coord. <input type="checkbox"/></td> <td>Quality <input type="checkbox"/></td> </tr> <tr> <td>Thermoforming <input type="checkbox"/></td> <td>Finishing <input type="checkbox"/></td> <td>Rec/Store/Packaging <input type="checkbox"/></td> <td>Other <input type="checkbox"/></td> </tr> <tr> <td>Large Fab <input type="checkbox"/></td> <td>Composite <input type="checkbox"/></td> <td>Supplier <input type="checkbox"/></td> <td></td> </tr> </table> | Skid-tube <input type="checkbox"/>   | Crosstube <input type="checkbox"/> | Water Jet <input type="checkbox"/> | Engineering <input type="checkbox"/> | Machining <input type="checkbox"/> | Small Fab <input type="checkbox"/> | Prod. Eng. Coord. <input type="checkbox"/> | Quality <input type="checkbox"/> | Thermoforming <input type="checkbox"/> | Finishing <input type="checkbox"/> | Rec/Store/Packaging <input type="checkbox"/> | Other <input type="checkbox"/> | Large Fab <input type="checkbox"/> | Composite <input type="checkbox"/> | Supplier <input type="checkbox"/> |  |
| Skid-tube <input type="checkbox"/>                           | Crosstube <input type="checkbox"/>  | Water Jet <input type="checkbox"/>   | Engineering <input type="checkbox"/> |                                    |                                    |                                      |                                    |                                    |  |                                  |  |                                    |  |                                |                                    |                                    |                                   |  |
| Machining <input type="checkbox"/>                           | Small Fab <input type="checkbox"/>  | Prod. Eng. Coord. <input type="checkbox"/>   | Quality <input type="checkbox"/>     |                                    |                                    |                                      |                                    |                                    |  |                                  |  |                                    |  |                                |                                    |                                    |                                   |  |
| Thermoforming <input type="checkbox"/>                       | Finishing <input type="checkbox"/>  | Rec/Store/Packaging <input type="checkbox"/>   | Other <input type="checkbox"/>       |                                    |                                    |                                      |                                    |                                    |  |                                  |  |                                    |  |                                |                                    |                                    |                                   |  |
| Large Fab <input type="checkbox"/>                           | Composite <input type="checkbox"/>  | Supplier <input type="checkbox"/>  |                                      |                                    |                                    |                                      |                                    |                                    |  |                                  |  |                                    |  |                                |                                    |                                    |                                   |  |

| Root Cause                             | Date | Step | Qty | Description of work order update or Non-conformance | Initial Chief Eng | Action Description | Sign & Date | Verification | QC Inspector |
|--|------|------|-----|---|-------------------|--------------------|-------------|--------------|--------------|
| Doc/Data <input type="checkbox"/>      |      |      |     |   |                   |                    |             |              |              |
| Equip/Tooling <input type="checkbox"/> |      |      |     |   |                   |                    |             |              |              |
| Operator <input type="checkbox"/>      |      |      |     |   |                   |                    |             |              |              |
| Material <input type="checkbox"/>      |      |      |     |   |                   |                    |             |              |              |
| Setup <input type="checkbox"/>         |      |      |     |   |                   |                    |             |              |              |
| Other <input type="checkbox"/>         |      |      |     |   |                   |                    |             |              |              |
| Process <input type="checkbox"/>       |      |      |     |   |                   |                    |             |              |              |
| Supplier <input type="checkbox"/>      |      |      |     |   |                   |                    |             |              |              |
| Training <input type="checkbox"/>      |      |      |     |   |                   |                    |             |              |              |
| Unapproved <input type="checkbox"/>    |      |      |     |   |                   |                    |             |              |              |

### FAULT CATEGORY

|   |   |  |
|---|---|--|
| <b>Landing Gear</b><br><input type="checkbox"/> Bending<br><input type="checkbox"/> Centre Not Concentric to O/S<br><input type="checkbox"/> Cracks<br><input type="checkbox"/> Crushed/Crimped<br><input type="checkbox"/> Cuffs<br><input type="checkbox"/> Heat Treat<br><input type="checkbox"/> Inspection Strip in Tube<br><input type="checkbox"/> Ripples in Bend<br><input type="checkbox"/> Torque Waves in Extrusion<br><input type="checkbox"/> Turning Sequence<br><input type="checkbox"/> Wave/Twist in Tube | <b>General</b><br><input type="checkbox"/> Bend<br><input type="checkbox"/> BOM/Route<br><input type="checkbox"/> Broken/Damaged<br><input type="checkbox"/> Burrs<br><input type="checkbox"/> Contamination<br><input type="checkbox"/> Countersink<br><input type="checkbox"/> Cut Too Short<br><input type="checkbox"/> Drill Holes<br><input type="checkbox"/> Drawing<br><input type="checkbox"/> Finish<br><input type="checkbox"/> Folio | <input type="checkbox"/> Grain<br><input type="checkbox"/> Hardware<br><input type="checkbox"/> Inspection Incomplete<br><input type="checkbox"/> Instructions Incomplete/Unclear<br><input type="checkbox"/> Maintenance<br><input type="checkbox"/> Mislabeled<br><input type="checkbox"/> Misread<br><input type="checkbox"/> Offset<br><input type="checkbox"/> Out of Calibration<br><input type="checkbox"/> Out of Sequence<br><input type="checkbox"/> Outside Dimensions<br><br><input type="checkbox"/> Ovalized<br><input type="checkbox"/> Over/Under tolerance<br><input type="checkbox"/> Part Incorrect<br><input type="checkbox"/> Part Lost/Missing<br><input type="checkbox"/> Part Moved<br><input type="checkbox"/> Positioned Wrong<br><input type="checkbox"/> Power Loss/Surge<br><br><input type="checkbox"/> Pressure/Forced<br><input type="checkbox"/> Temperature/Cure<br><input type="checkbox"/> Weld<br><input type="checkbox"/> Wrong Stock Pulled<br><input type="checkbox"/> Other |
|---|---|--|

# Picklist Print

May-13-13 1:13:53 PM

Page 6

Work Order ID: 101771

Parent Item: D205-634-041

Parent Item Name: Replacement Skidtube

Start Date: 5/20/13

Required Date: 5/20/13

Start Qty: 1.00

Required Qty: 1.00

D3564-13 Manufactured No  
Wearshoe

200 Each 27.0000

1 11 1 13/07/11

| Location | Loc Qty | Loc Code |
|----------|---------|----------|
| FG       | 1       |          |
| 89044    | 1       | B101005  |
| FP001    | 24      |          |
| 99023    | 9       |          |
| 99364    | 15      |          |
| FP002    | 2       |          |
| 71594    | 1       |          |
| 92546    | 1       |          |

VI  
\_\_\_\_\_  
\_\_\_\_\_  
\_\_\_\_\_  
\_\_\_\_\_  
\_\_\_\_\_  
\_\_\_\_\_  
\_\_\_\_\_

D3564-9 Manufactured No  
Wearshoe

200 Each 37.0000

1 11 1 13/07/11

| Location | Loc Qty | Loc Code |
|----------|---------|----------|
| FG       | 6       |          |
| 76950    | 4       |          |
| 88407    | 2       |          |
| FP002    | 31      |          |
| 100423   | 13      |          |
| 67590    | 4       |          |
| 69943    | 1       |          |
| 82255    | 1       |          |
| 88407    | 1       |          |
| 99351    | 11      |          |

\_\_\_\_\_  
\_\_\_\_\_  
\_\_\_\_\_  
\_\_\_\_\_  
VI  
\_\_\_\_\_  
\_\_\_\_\_  
\_\_\_\_\_  
\_\_\_\_\_  
\_\_\_\_\_

D3564-5 Manufactured No  
Wearshoe

200 Each 30.0000

1 11 1 13/07/11

| Location | Loc Qty | Loc Code |
|----------|---------|----------|
| FG       | 4       |          |
| 34806    | 2       |          |
| 89048    | 2       |          |
| FP002    | 26      |          |
| 100322   | 12      |          |
| 85475    | 4       |          |
| 99303    | 10      |          |

\_\_\_\_\_  
\_\_\_\_\_  
\_\_\_\_\_  
VI  
\_\_\_\_\_  
\_\_\_\_\_  
\_\_\_\_\_

May-13-13 1:13:53 PM

Shop Packet Print

Page 6

NCR: Yes / No

## WORK ORDER NON-CONFORMANCE / UPDATE

DQA: \_\_\_\_\_ Date: \_\_\_\_\_

QA Closed: \_\_\_\_\_ Date: \_\_\_\_\_

|  |   |   |                                      |                                    |                                    |                                      |                                    |                                    |  |                                  |  |                                    |  |                                |                                    |                                    |                                   |  |
|--|---|---|--------------------------------------|------------------------------------|------------------------------------|--------------------------------------|------------------------------------|------------------------------------|--|----------------------------------|--|------------------------------------|--|--------------------------------|------------------------------------|------------------------------------|-----------------------------------|--|
| Work Order: _____<br><br>Part No. _____<br><br>NCR No. _____ | <b>DISPOSITION</b><br><br>Rework <input type="checkbox"/><br>Scrap <input type="checkbox"/><br>Use-as-is <input type="checkbox"/><br>Work Order Update <input type="checkbox"/> | <b>AGAINST DEPARTMENT/PROCESS</b><br><br><table style="width: 100%;"> <tr> <td>Skid-tube <input type="checkbox"/></td> <td>Crosstube <input type="checkbox"/></td> <td>Water Jet <input type="checkbox"/></td> <td>Engineering <input type="checkbox"/></td> </tr> <tr> <td>Machining <input type="checkbox"/></td> <td>Small Fab <input type="checkbox"/></td> <td>Prod. Eng. Coord. <input type="checkbox"/></td> <td>Quality <input type="checkbox"/></td> </tr> <tr> <td>Thermoforming <input type="checkbox"/></td> <td>Finishing <input type="checkbox"/></td> <td>Rec/Store/Packaging <input type="checkbox"/></td> <td>Other <input type="checkbox"/></td> </tr> <tr> <td>Large Fab <input type="checkbox"/></td> <td>Composite <input type="checkbox"/></td> <td>Supplier <input type="checkbox"/></td> <td></td> </tr> </table> | Skid-tube <input type="checkbox"/>   | Crosstube <input type="checkbox"/> | Water Jet <input type="checkbox"/> | Engineering <input type="checkbox"/> | Machining <input type="checkbox"/> | Small Fab <input type="checkbox"/> | Prod. Eng. Coord. <input type="checkbox"/> | Quality <input type="checkbox"/> | Thermoforming <input type="checkbox"/> | Finishing <input type="checkbox"/> | Rec/Store/Packaging <input type="checkbox"/> | Other <input type="checkbox"/> | Large Fab <input type="checkbox"/> | Composite <input type="checkbox"/> | Supplier <input type="checkbox"/> |  |
| Skid-tube <input type="checkbox"/>                           | Crosstube <input type="checkbox"/>  | Water Jet <input type="checkbox"/>  | Engineering <input type="checkbox"/> |                                    |                                    |                                      |                                    |                                    |  |                                  |  |                                    |  |                                |                                    |                                    |                                   |  |
| Machining <input type="checkbox"/>                           | Small Fab <input type="checkbox"/>  | Prod. Eng. Coord. <input type="checkbox"/>  | Quality <input type="checkbox"/>     |                                    |                                    |                                      |                                    |                                    |  |                                  |  |                                    |  |                                |                                    |                                    |                                   |  |
| Thermoforming <input type="checkbox"/>                       | Finishing <input type="checkbox"/>  | Rec/Store/Packaging <input type="checkbox"/>  | Other <input type="checkbox"/>       |                                    |                                    |                                      |                                    |                                    |  |                                  |  |                                    |  |                                |                                    |                                    |                                   |  |
| Large Fab <input type="checkbox"/>                           | Composite <input type="checkbox"/>  | Supplier <input type="checkbox"/>   |                                      |                                    |                                    |                                      |                                    |                                    |  |                                  |  |                                    |  |                                |                                    |                                    |                                   |  |

| Root Cause                             | Date | Step | Qty | Description of work order update or Non-conformance | Initial Chief Eng | Action Description | Sign & Date | Verification | QC Inspector |
|--|------|------|-----|---|-------------------|--------------------|-------------|--------------|--------------|
| Doc/Data <input type="checkbox"/>      |      |      |     |   |                   |                    |             |              |              |
| Equip/Tooling <input type="checkbox"/> |      |      |     |   |                   |                    |             |              |              |
| Operator <input type="checkbox"/>      |      |      |     |   |                   |                    |             |              |              |
| Material <input type="checkbox"/>      |      |      |     |   |                   |                    |             |              |              |
| Setup <input type="checkbox"/>         |      |      |     |   |                   |                    |             |              |              |
| Other <input type="checkbox"/>         |      |      |     |   |                   |                    |             |              |              |
| Process <input type="checkbox"/>       |      |      |     |   |                   |                    |             |              |              |
| Supplier <input type="checkbox"/>      |      |      |     |   |                   |                    |             |              |              |
| Training <input type="checkbox"/>      |      |      |     |   |                   |                    |             |              |              |
| Unapproved <input type="checkbox"/>    |      |      |     |   |                   |                    |             |              |              |

### FAULT CATEGORY

|   |   |   |
|---|---|---|
| <b>Landing Gear</b><br><input type="checkbox"/> Bending<br><input type="checkbox"/> Centre Not Concentric to O/S<br><input type="checkbox"/> Cracks<br><input type="checkbox"/> Crushed/Crimped<br><input type="checkbox"/> Cuffs<br><input type="checkbox"/> Heat Treat<br><input type="checkbox"/> Inspection Strip in Tube<br><input type="checkbox"/> Ripples in Bend<br><input type="checkbox"/> Torque Waves in Extrusion<br><input type="checkbox"/> Turning Sequence<br><input type="checkbox"/> Wave/Twist in Tube | <b>General</b><br><input type="checkbox"/> Bend<br><input type="checkbox"/> BOM/Route<br><input type="checkbox"/> Broken/Damaged<br><input type="checkbox"/> Burrs<br><input type="checkbox"/> Contamination<br><input type="checkbox"/> Countersink<br><input type="checkbox"/> Cut Too Short<br><input type="checkbox"/> Drill Holes<br><input type="checkbox"/> Drawing<br><input type="checkbox"/> Finish<br><input type="checkbox"/> Folio | <input type="checkbox"/> Grain<br><input type="checkbox"/> Hardware<br><input type="checkbox"/> Inspection Incomplete<br><input type="checkbox"/> Instructions Incomplete/Unclear<br><input type="checkbox"/> Maintenance<br><input type="checkbox"/> Mislabeled<br><input type="checkbox"/> Misread<br><input type="checkbox"/> Offset<br><input type="checkbox"/> Out of Calibration<br><input type="checkbox"/> Out of Sequence<br><input type="checkbox"/> Outside Dimensions |
|---|---|---|

☐ Ovalized  
☐ Over/Under tolerance  
☐ Part Incorrect  
☐ Part Lost/Missing  
☐ Part Moved  
☐ Positioned Wrong  
☐ Power Loss/Surge

☐ Pressure/Forced  
☐ Temperature/Cure  
☐ Weld  
☐ Wrong Stock Pulled  
☐ Other



# Picklist Print

May-13-13 1:13:53 PM

Page 7

Work Order ID: 101771

Parent Item: D205-634-041

Parent Item Name: Replacement Skidtube

Start Date: 5/20/13

Required Date: 5/20/13

Start Qty: 1.00

Required Qty: 1.00

D2594-3  
O-Ring, 205 Skidtube

Manufactured No

200 Each 455.0000

16

16

12/03/11

## Location

## Loc Qty

## Loc Code

FP

63

M 1102334

v16

99291

63

FP001

392

65518

41

79496

14

79755

2

97671

335

D2594-1  
Plug, 205 Skidtube

Manufactured No

200 Each 762.0000

16

16

13/07/11

## Location

## Loc Qty

## Loc Code

FP001

735

100493

224

73401

30

74442

92

79495

28

88509

17

88922

2

91949

7

92554

1

97987

1

99038

220

99374

13

x16

99788

100

FP-001

27

42807

27

May-13-13 1:13:53 PM

Shop Packet Print

Page 7

NCR: Yes / No

**WORK ORDER NON-CONFORMANCE / UPDATE**

DQA: \_\_\_\_\_ Date: \_\_\_\_\_

QA Closed: \_\_\_\_\_ Date: \_\_\_\_\_

|  |   |   |                                      |                                    |                                    |                                      |                                    |                                    |  |                                  |  |                                    |  |                                |                                    |                                    |                                   |  |
|--|---|---|--------------------------------------|------------------------------------|------------------------------------|--------------------------------------|------------------------------------|------------------------------------|--|----------------------------------|--|------------------------------------|--|--------------------------------|------------------------------------|------------------------------------|-----------------------------------|--|
| Work Order: _____<br><br>Part No. _____<br><br>NCR No. _____ | <b>DISPOSITION</b><br><br>Rework <input type="checkbox"/><br>Scrap <input type="checkbox"/><br>Use-as-is <input type="checkbox"/><br>Work Order Update <input type="checkbox"/> | <b>AGAINST DEPARTMENT/PROCESS</b><br><br><table style="width: 100%;"> <tr> <td>Skid-tube <input type="checkbox"/></td> <td>Crosstube <input type="checkbox"/></td> <td>Water Jet <input type="checkbox"/></td> <td>Engineering <input type="checkbox"/></td> </tr> <tr> <td>Machining <input type="checkbox"/></td> <td>Small Fab <input type="checkbox"/></td> <td>Prod. Eng. Coord. <input type="checkbox"/></td> <td>Quality <input type="checkbox"/></td> </tr> <tr> <td>Thermoforming <input type="checkbox"/></td> <td>Finishing <input type="checkbox"/></td> <td>Rec/Store/Packaging <input type="checkbox"/></td> <td>Other <input type="checkbox"/></td> </tr> <tr> <td>Large Fab <input type="checkbox"/></td> <td>Composite <input type="checkbox"/></td> <td>Supplier <input type="checkbox"/></td> <td></td> </tr> </table> | Skid-tube <input type="checkbox"/>   | Crosstube <input type="checkbox"/> | Water Jet <input type="checkbox"/> | Engineering <input type="checkbox"/> | Machining <input type="checkbox"/> | Small Fab <input type="checkbox"/> | Prod. Eng. Coord. <input type="checkbox"/> | Quality <input type="checkbox"/> | Thermoforming <input type="checkbox"/> | Finishing <input type="checkbox"/> | Rec/Store/Packaging <input type="checkbox"/> | Other <input type="checkbox"/> | Large Fab <input type="checkbox"/> | Composite <input type="checkbox"/> | Supplier <input type="checkbox"/> |  |
| Skid-tube <input type="checkbox"/>                           | Crosstube <input type="checkbox"/>  | Water Jet <input type="checkbox"/>  | Engineering <input type="checkbox"/> |                                    |                                    |                                      |                                    |                                    |  |                                  |  |                                    |  |                                |                                    |                                    |                                   |  |
| Machining <input type="checkbox"/>                           | Small Fab <input type="checkbox"/>  | Prod. Eng. Coord. <input type="checkbox"/>  | Quality <input type="checkbox"/>     |                                    |                                    |                                      |                                    |                                    |  |                                  |  |                                    |  |                                |                                    |                                    |                                   |  |
| Thermoforming <input type="checkbox"/>                       | Finishing <input type="checkbox"/>  | Rec/Store/Packaging <input type="checkbox"/>  | Other <input type="checkbox"/>       |                                    |                                    |                                      |                                    |                                    |  |                                  |  |                                    |  |                                |                                    |                                    |                                   |  |
| Large Fab <input type="checkbox"/>                           | Composite <input type="checkbox"/>  | Supplier <input type="checkbox"/>   |                                      |                                    |                                    |                                      |                                    |                                    |  |                                  |  |                                    |  |                                |                                    |                                    |                                   |  |

| Root Cause    | Date | Step | Qty | Description of work order update or Non-conformance | Initial Chief Eng | Action Description | Sign & Date | Verification | QC Inspector |
|---------------|------|------|-----|---|-------------------|--------------------|-------------|--------------|--------------|
| Doc/Data      |      |      |     |   |                   |                    |             |              |              |
| Equip/Tooling |      |      |     |   |                   |                    |             |              |              |
| Operator      |      |      |     |   |                   |                    |             |              |              |
| Material      |      |      |     |   |                   |                    |             |              |              |
| Setup         |      |      |     |   |                   |                    |             |              |              |
| Other         |      |      |     |   |                   |                    |             |              |              |
| Process       |      |      |     |   |                   |                    |             |              |              |
| Supplier      |      |      |     |   |                   |                    |             |              |              |
| Training      |      |      |     |   |                   |                    |             |              |              |
| Unapproved    |      |      |     |   |                   |                    |             |              |              |

**FAULT CATEGORY**

| Landing Gear  | General                                 | Other  |
|---|---|--|
| <input type="checkbox"/> Bending                      | <input type="checkbox"/> Bend           | <input type="checkbox"/> Grain                           |
| <input type="checkbox"/> Centre Not Concentric to O/S | <input type="checkbox"/> BOM/Route      | <input type="checkbox"/> Hardware                        |
| <input type="checkbox"/> Cracks                       | <input type="checkbox"/> Broken/Damaged | <input type="checkbox"/> Inspection Incomplete           |
| <input type="checkbox"/> Crushed/Crimped              | <input type="checkbox"/> Burrs          | <input type="checkbox"/> Instructions Incomplete/Unclear |
| <input type="checkbox"/> Cuffs                        | <input type="checkbox"/> Contamination  | <input type="checkbox"/> Maintenance                     |
| <input type="checkbox"/> Heat Treat                   | <input type="checkbox"/> Countersink    | <input type="checkbox"/> Mislabelled                     |
| <input type="checkbox"/> Inspection Strip in Tube     | <input type="checkbox"/> Cut Too Short  | <input type="checkbox"/> Misread                         |
| <input type="checkbox"/> Ripples in Bend              | <input type="checkbox"/> Drill Holes    | <input type="checkbox"/> Offset                          |
| <input type="checkbox"/> Torque Waves in Extrusion    | <input type="checkbox"/> Drawing        | <input type="checkbox"/> Out of Calibration              |
| <input type="checkbox"/> Turning Sequence             | <input type="checkbox"/> Finish         | <input type="checkbox"/> Out of Sequence                 |
| <input type="checkbox"/> Wave/Twist in Tube           | <input type="checkbox"/> Folio          | <input type="checkbox"/> Outside Dimensions              |
|   |   | <input type="checkbox"/> Ovalized                        |
|   |   | <input type="checkbox"/> Over/Under tolerance            |
|   |   | <input type="checkbox"/> Part Incorrect                  |
|   |   | <input type="checkbox"/> Part Lost/Missing               |
|   |   | <input type="checkbox"/> Part Moved                      |
|   |   | <input type="checkbox"/> Positioned Wrong                |
|   |   | <input type="checkbox"/> Power Loss/Surge                |
|   |   | <input type="checkbox"/> Pressure/Forced                 |
|   |   | <input type="checkbox"/> Temperature/Cure                |
|   |   | <input type="checkbox"/> Weld                            |
|   |   | <input type="checkbox"/> Wrong Stock Pulled              |
|   |   | <input type="checkbox"/> Other                           |

| LIST OF MATERIALS |             |             |             |   |                     |
|-------------------|-------------|-------------|-------------|---|---------------------|
| ITEM              | QTY<br>-041 | QTY<br>-045 | QTY<br>-047 | PART NUMBER   | DESCRIPTION         |
| 1                 | X           |             |             | D2580-041   | SKIDTUBE ASSEMBLY   |
| 2                 |             | X           |             | D2580-045   | SKIDTUBE ASSEMBLY   |
| 3                 |             |             | X           | D2580-047   | SKIDTUBE ASSEMBLY   |
| 4                 | 1           | 1           | 1           | D2500-1-190   | EXTRUSION           |
| 5                 |             |             | 16          | D2570   | BUSHING             |
| 6                 | 1           | 1           | 1           | D2576-3   | STEP                |
| 7                 | 20          | 24          | 25          | D2579   | SPACER              |
| 8                 | 16          | 16          | 8           | D2594-1   | PLUG                |
| 9                 | 16          | 16          | 8           | D2594-3   | O-RING              |
| 10                | 1           | 1           | 1           | D2596   | 205 WEB             |
| 11                | 1           | 1           | 1           | D2855   | AFT CAP             |
| 12                | 1           | 1           |             | D3564-5   | WEARSHOE            |
| 13                | 1           | 1           |             | D3564-9   | WEARSHOE            |
| 14                | 1           | 1           |             | D3564-11  | WEARSHOE            |
| 15                | 1           | 1           |             | D3564-13  | WEARSHOE            |
| 16                | 2           | 2           |             | D3566-1   | GASKET              |
| 17                | 1           | 1           |             | D3566-5   | GASKET              |
| 18                | 1           | 1           |             | D3566-13  | GASKET              |
| 19                |             |             | 1           | D4406-041   | WEARPLATE ASSEMBLY  |
| 20                |             |             | 1           | D4406-043   | WEARPLATE ASSEMBLY  |
| 21                | 50          | 50          |             | ALS7-1032-130<br>or AKS7-1032-130<br>or AKS4-1032-130<br>or AELS-1032-130 | INSERT              |
| 22                | 50          | 50          |             | AN3C4A  | BOLT                |
| 23                | 2           | 2           | 2           | AN3-5A  | BOLT                |
| 24                |             |             | 8           | AN4-45A   | BOLT                |
| 25                | 50          | 50          |             | NAS1149C0332R   | WASHER (AN960C10L)  |
| 26                | 2           | 2           | 2           | NAS1149D0332J   | WASHER (AN960JD10L) |
| 27                |             |             | 8           | MS21042-4   | NUT (OR MS21042L4)  |

# GENERAL NOTES:


- MATERIAL: N/A
- FINISH: CHEMICAL CONVERSION PER DART QSI 005 4.1 PRIOR TO INSERTING D2596 WEB  
POWDER COAT ASSEMBLY (-041/-047) GLOSS WHITE (REF 4.3.5.1) PER DART QSI 005 4.3  
POWDER COAT ASSEMBLY (-045) GREEN SANDEX (REF 4.3.5.8) PER DART QSI 005 4.3  
BLACK ANTI-SKID PAINT AS INDICATED PER DART QSI 005 4.4.
- TOLERANCES ARE PER DART QSI 018 UNLESS OTHERWISE NOTED.
- UNITS: INCHES UNLESS OTHERWISE NOTED.
- BREAK SHARP EDGES: 0.005 TO 0.010 MAX.
- IDENTIFICATION: NONE
- WEIGHT: D2580-041 = 34.5 lbs  
D2580-045 = 34.5 lbs  
D2580-047 = 37.7 lbs
- WELDING PER DART QSI 004.
- INSERT D2596 WEB TO LOCATION SHOWN OFF AFT END OF SKIDTUBE AND BOND WEB INTO OUTER TUBE WITH NON-STRUCTURAL SIKAFLEX-241 ADHESIVE PER DART QSI 015 BEFORE BENDING. ENSURE HOLES LINE-UP.
- BEND AS A SMOOTH RADIUS STARTING WITH A MAXIMUM CENTERLINE RADIUS OF 60 AND ENDING WITH A MINIMUM RADIUS OF 30. A MAXIMUM REDUCTION OF 0.200 IN DIAMETER IS ALLOWABLE IN THE BENT PORTION OF THE TUBE.
- USE DART DRILL TEMPLATE DT8217 & DT8937 ONLY FOR D2580-041/-045 TO LOCATE AND DRILL Ø0.297 HOLES FOR WEARSHOE INSERTS. INSTALL ALS7-1032-130 PER SECTIONS B-B AND F-F (50 PLACES) AFTER FINISH. INSTALL AN3C4A BOLTS AND NAS1149C0332R WASHERS WITH SIKAFLEX-241/291.
- INSERT D2594-1 PLUG C/W D2594-3 O-RING IN HOLES MARKED 'P' (BOTH SIDES OF TUBE) AFTER FINISH (16 PLACES FOR D2580-041/-045 AND 8 PLACES FOR D2580-047)
- IT IS ACCEPTABLE TO GRIND A RELIEF IN THE D2855 AFT CAP TO PREVENT INTERFERENCE WITH THE SPACER AT THIS LOCATION

DEO ATTACHED


RELEASED  
2011-08-29

|            |   |   |              |
|------------|---|---|--------------|
| E          | ADD D2580-047 (ZN C4-7) AND D2580-7 (ZN B3-B); INCLUDED DEO D2580-D-1; REFORMATTED DRAWING TO CURRENT STANDARDS; DT8217 & DT8937 WAS TD2577-205 (ZN C4-1) | RF  | 11.06.21     |
| D          | CHANGE TO SS WEARPLATES AND GASKETS, INCLUDE DEO 9124/ 9183   | PH  | 07.04.05     |
| C          | REDRAWN, INCLUDED DEO 9094/ 9097  | CP  | 98.08.26     |
| B          | AS MANUFACTURED   | DS  | 96.12.02     |
| A          | NEW ISSUE   | DS  | 96.09.16     |
| REV.       | DESCRIPTION   | BY  | DATE         |
| DESIGN     | #   | DART AEROSPACE LTD<br>HAWKESBURY, ONTARIO, CANADA   |              |
| DRAWN      | RF  |   |              |
| CHECKED    | #   | DRAWING NO.   | REV. E       |
| MFG. APPR. | #   | D2580   | SHEET 1 OF 8 |
| APPROVED   | #   | TITLE   | SCALE        |
| DE APPR.   | #   | 205 SKIDTUBE ASSEMBLY   | NTS          |
| DATE       | 11.06.21  | COPYRIGHT © 1996 BY DART AEROSPACE LTD<br>THIS DOCUMENT IS PRIVATE AND CONFIDENTIAL AND IS SUPPLIED ON THE EXPRESS CONDITION THAT IT IS NOT TO BE USED FOR ANY PURPOSE OR COPIED OR COMMUNICATED TO ANY OTHER PERSON WITHOUT WRITTEN PERMISSION FROM DART AEROSPACE LTD |              |

101771 MCLJ  
13-05-14

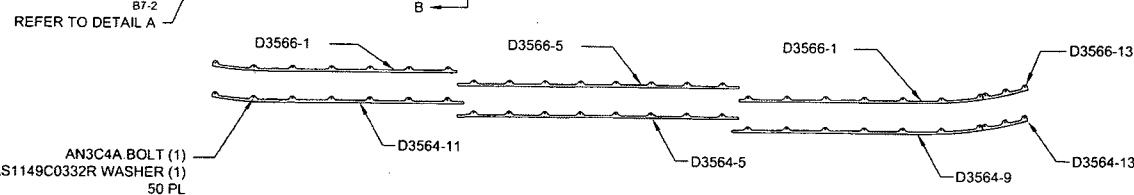

DETAIL A C7-2  
SCALE 5X

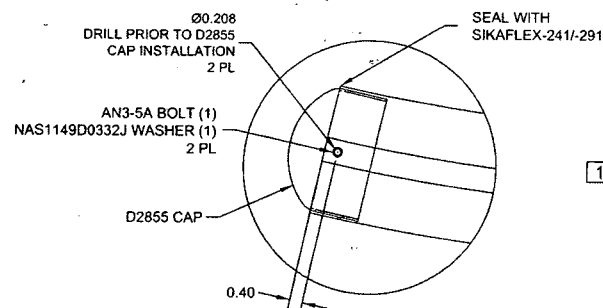


- 11 ALS7-1032-130 (REF)  
(TYP 50 PLACES)

Diagram illustrating the grinding locations for the D2576-3 step. The diagram shows a cross-section of the step with the following labels:

- GRIND FLUSH 4 FL
- GRIND FLUSH
- D2576-3 STEP
- GRIND FLUSH
- LOCATION RIDGE ON UNDERSIDE OF D2576-3
- $\frac{1}{4}$

|               |               |   |
|---------------|---------------|---|
| DESIGN        | <del>4</del>  | <b>DART AEROSPACE LTD</b><br>HAWKESBURY, ONTARIO, CANADA<br><br>DRAWING NO. REV. E<br>D2580 SHEET 2 OF 8<br>TITLE SCALE<br>205 SKIDTUBE ASSEMBLY NTS                      |
| DRAWN         | n RF          |   |
| CHECKED       | <del>40</del> |   |
| MFG. APPR.    | <del>4</del>  |   |
| APPROVED      | <del>4</del>  |   |
| DE APPR.      | <del>4</del>  |   |
| DATE 11.06.21 |               | COPYRIGHT © 1996 BY DART AEROSPACE LTD<br>THIS DOCUMENT IS PRINTED OR COPIED OR COMMUNICATED IN ANY OTHER MANNER WITHOUT THE<br>WRITTEN PERMISSION OF DART AEROSPACE LTD. |

101771

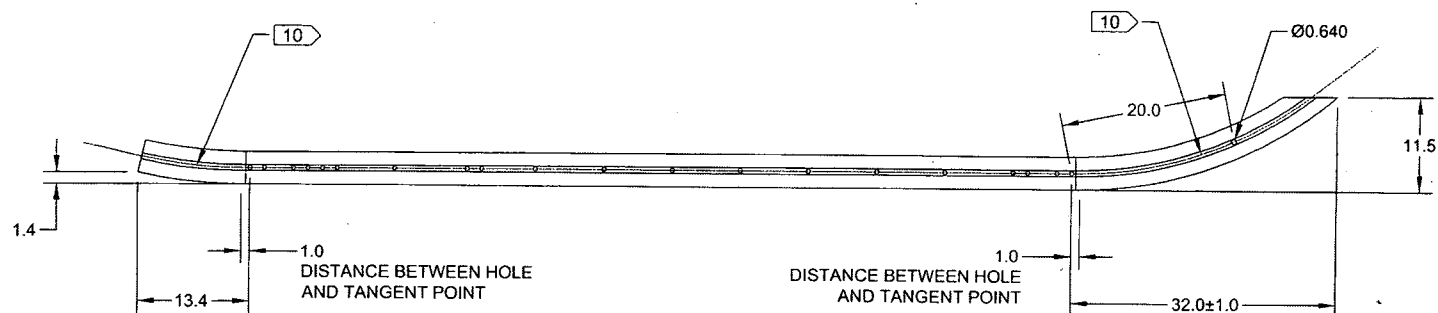


D2580-1 BENT TUBE  
(MAKE FROM D2580-101 TUBE)

DEO ATTACHED

RELEASED  
2011-08-28  
JW

|            |          |  |              |
|------------|----------|--|--------------|
| DESIGN     | #        | DART AEROSPACE LTD<br>HAWKESBURY, ONTARIO, CANADA  |              |
| DRAWN      | RF       |  |              |
| CHECKED    | 10       | DRAWING NO.  | REV'E        |
| MFG. APPR. | 10       | D2580  | SHEET 3 OF 8 |
| APPROVED   | 10       | TITLE  | SCALE        |
| DE APPR.   | 10       | 205 SKIDTUBE ASSEMBLY  | NTS          |
| DATE       | 11.06.21 | COPYRIGHT © 1996 BY DART AEROSPACE LTD<br>THIS DOCUMENT IS PRIVATE AND CONFIDENTIAL AND IS SUPPLIED ON THE EXPRESS CONDITION THAT IT IS<br>NOT TO BE USED FOR ANY PURPOSE OR COPIED OR COMMUNICATED TO ANY OTHER PERSON WITHOUT<br>WRITTEN PERMISSION FROM DART AEROSPACE LTD. |              |


101771

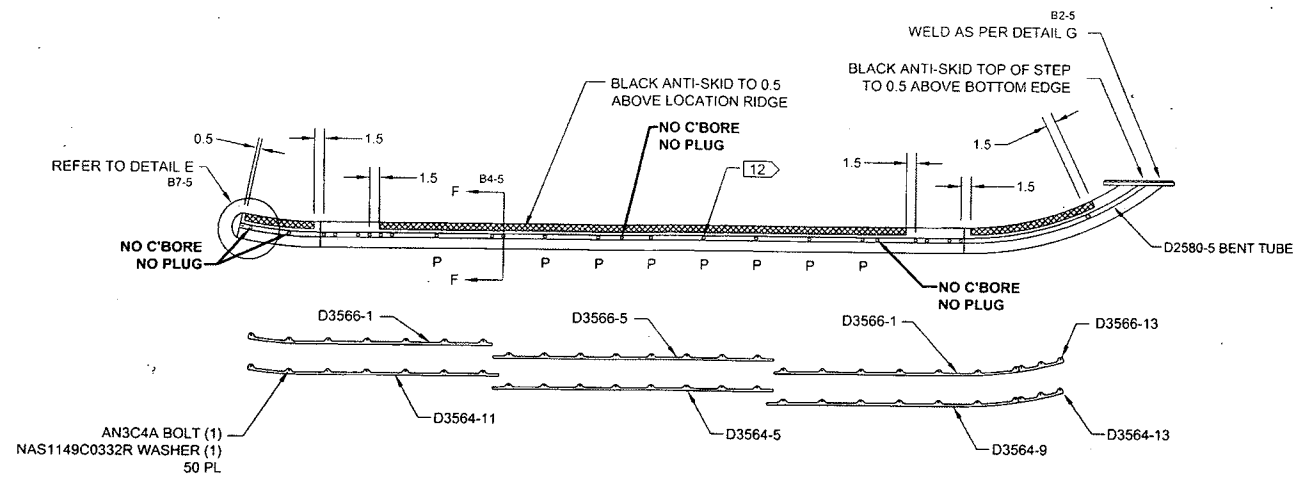


D2580-045 ASSEMBLY DETAIL

DEO ATTACHED  
RELEASED  
2011-08-29

DETAIL E  
SCALE 5X

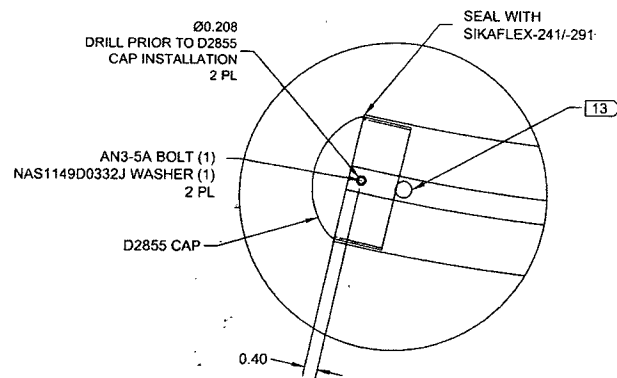


SECTION F-F  
SCALE 5X

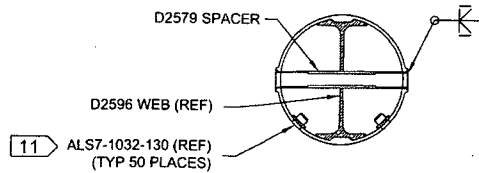


- AFTER DRILLING AND BENDING ASSEMBLY  
PERFORM THE FOLLOWING FOR Ø0.508 HOLES ONLY:
1. CHAMFER HOLE 0.050 X 45°
  2. INSERT D2579 SPACER (24 PLACES)
  3. WELD INTO PLACE AND GRIND FLUSH
  4. C'BORE D2579 SPACER TO Ø0.437 X 1.00 DEEP

DETAIL G  
SCALE 5X

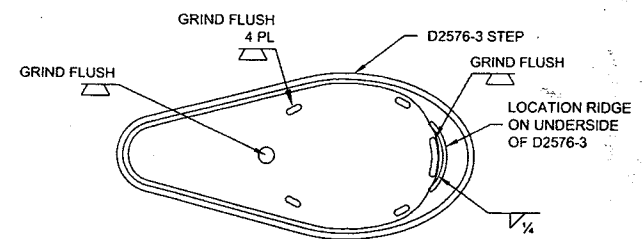

|  |           |  |              |
|--|-----------|--|--------------|
| DESIGN   | <i>RF</i> | <b>DART AEROSPACE LTD</b>              |              |
| DRAWN  | RF        | HAWKESBURY, ONTARIO, CANADA            |              |
| CHECKED  | <i>AP</i> | DRAWING NO.                            | REV. E       |
| MFG. APPR.   | <i>AP</i> | D2580                                  | SHEET 4 OF 8 |
| APPROVED   | <i>AP</i> | TITLE                                  | SCALE        |
| DE APPR.   | <i>AP</i> | 205 SKIDTUBE ASSEMBLY                  | NTS          |
| DATE   | 11.06.21  | COPYRIGHT © 1996 BY DART AEROSPACE LTD |              |
| THIS DOCUMENT IS PRIVATE AND CONFIDENTIAL AND IS SUPPLIED ON THE EXPRESS CONDITION THAT IT IS NOT TO BE USED FOR ANY PURPOSE OR COPIED OR COMMUNICATED TO ANY OTHER PERSON WITHOUT WRITTEN PERMISSION FROM DART AEROSPACE LTD. |           |  |              |

101771

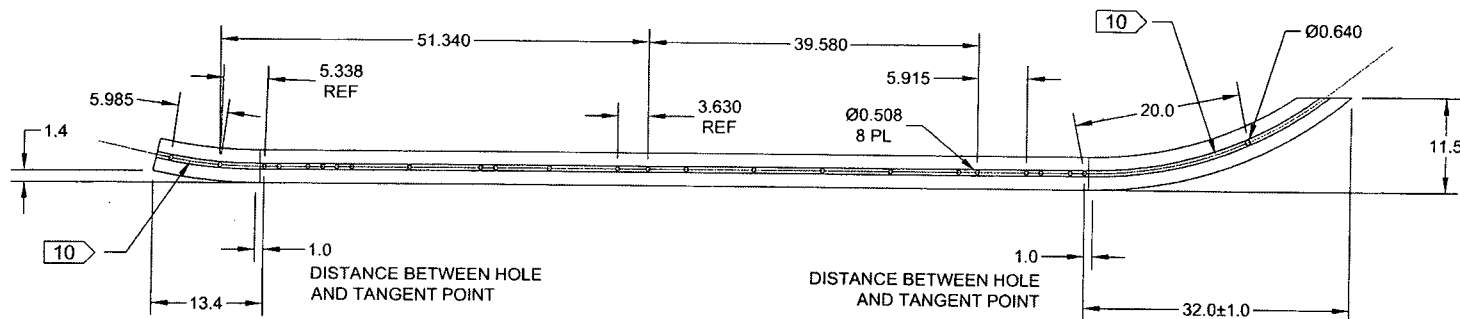

**D2580-5 BENT TUBE**  
(MAKE FROM D2580-101 TUBE)


DEO ATTACHED

RELEASED


2011-08-29

|  |               |  |              |
|--|---------------|--|--------------|
| DESIGN   | <del>RF</del> | DART AEROSPACE LTD                     |              |
| DRAWN  | <del>RF</del> | HAWKESBURY, ONTARIO, CANADA            |              |
| CHECKED  | <del>10</del> | DRAWING NO.                            | REV. E       |
| MFG. APPR.   | <del>10</del> | D2580                                  | SHEET 5 OF 8 |
| APPROVED   | <del>10</del> | TITLE                                  | SCALE        |
| DE APPR.   | <del>10</del> | 205 SKIDTUBE ASSEMBLY                  | NTS          |
| DATE   | 11.06.21      | COPYRIGHT © 1996 BY DART AEROSPACE LTD |              |
| THIS DOCUMENT IS PRIVATE AND CONFIDENTIAL AND IS SUPPLIED ON THE EXPRESS CONDITION THAT IT IS NOT TO BE USED FOR ANY PURPOSE OR COPIED OR COMMUNICATED TO ANY OTHER PERSON WITHOUT WRITTEN PERMISSION FROM DART AEROSPACE LTD. |               |  |              |


101771

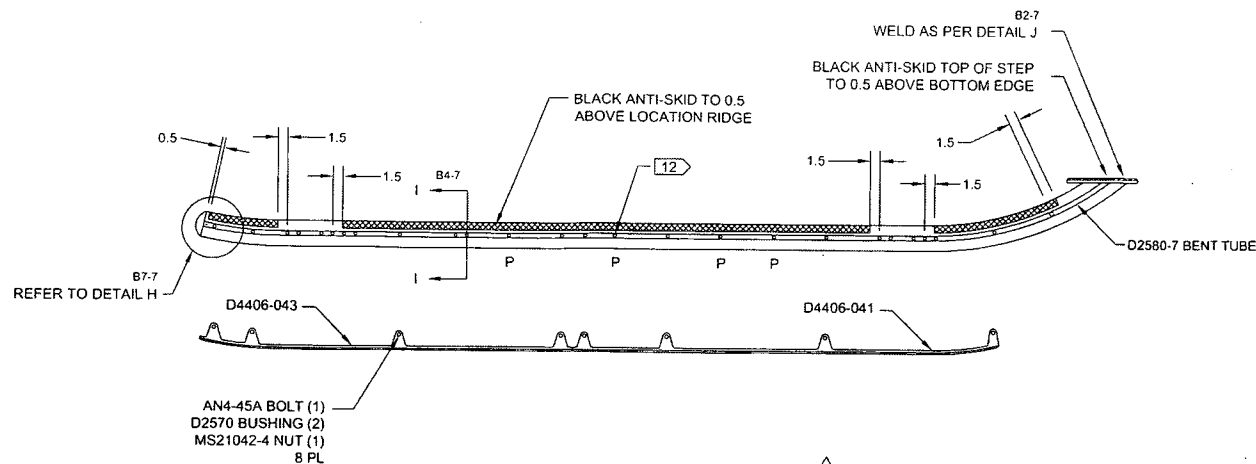

D2580-047 ASSEMBLY DETAIL E

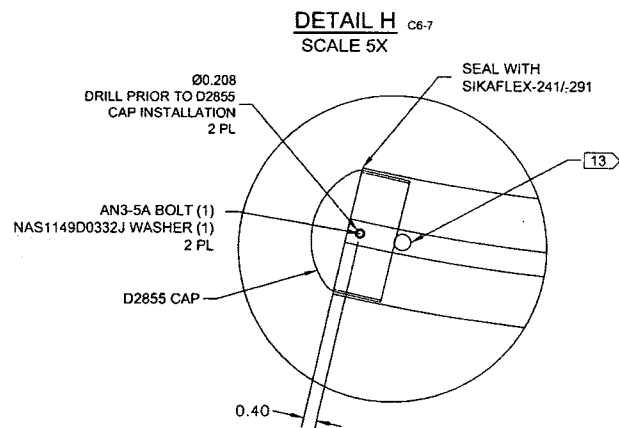


SECTION I-I D5-7 SCALE 5X

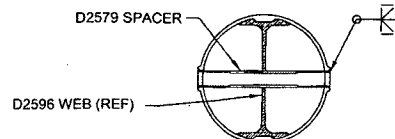

- AFTER DRILLING AND BENDING ASSEMBLY  
PERFORM THE FOLLOWING FOR Ø0.508 HOLES ONLY:
1. CHAMFER HOLE 0.050 X 45°
  2. INSERT D2579 SPACER (25 PLACES)
  3. WELD INTO PLACE AND GRIND FLUSH
  4. C'BORE D2579 SPACER TO Ø0.437 X 1.00 DEEP


DETAIL J D3-7 SCALE 5X

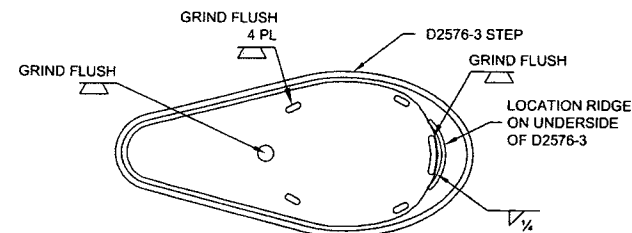

|            |          |  |              |
|------------|----------|--|--------------|
| DESIGN     | #        | DART AEROSPACE LTD   |              |
| DRAWN      | RF       | HAWKESBURY, ONTARIO, CANADA  |              |
| CHECKED    | 10       | DRAWING NO.  | REV. E       |
| MFG. APPR. | 10       | D2580  | SHEET 6 OF 8 |
| APPROVED   | 10       | TITLE  | SCALE        |
| DE APPR.   | 10       | 205 SKIDTUBE ASSEMBLY  | NTS          |
| DATE       | 11.06.21 | <small>COPYRIGHT © 1996 BY DART AEROSPACE LTD<br/>THIS DOCUMENT IS PRIVATE AND CONFIDENTIAL AND IS SUPPLIED ON THE EXPRESS CONDITION THAT IT IS NOT TO BE USED FOR ANY PURPOSE OR COPIED OR COMMUNICATED TO ANY OTHER PERSON WITHOUT WRITTEN PERMISSION FROM DART AEROSPACE LTD.</small> |              |



101771

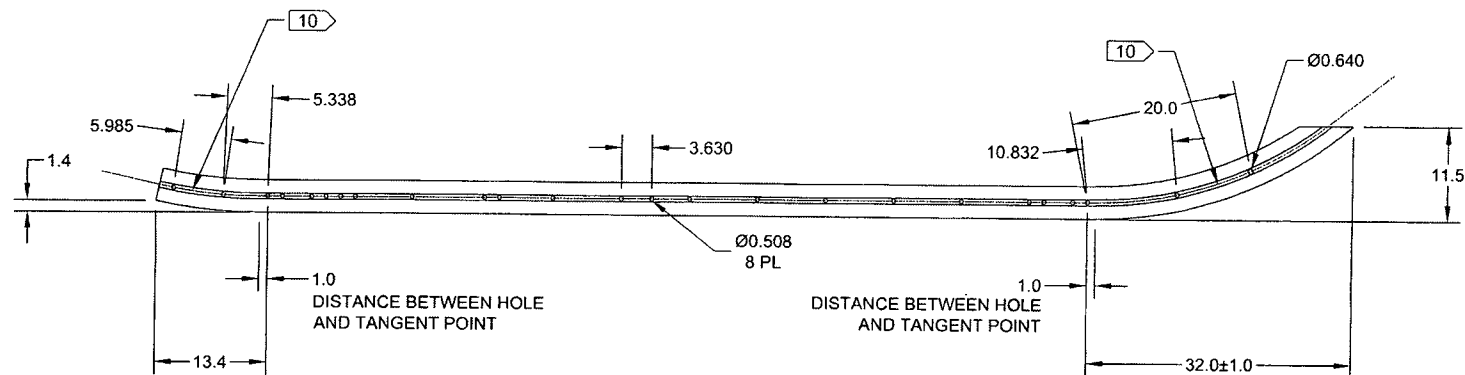



D2580-7 BENT TUBE  
(MAKE FROM D2580-101 TUBE)



DEO ATTACHED  
RELEASED  
2011-08-29  
WNP

|            |          |   |              |
|------------|----------|---|--------------|
| DESIGN     | RF       | DART AEROSPACE LTD  |              |
| DRAWN      | RF       | HAWKESBURY, ONTARIO, CANADA   |              |
| CHECKED    | RF       | DRAWING NO.   | REV. E       |
| MFG. APPR. | RF       | D2580   | SHEET 7 OF 8 |
| APPROVED   | RF       | TITLE   | SCALE        |
| DE APPR.   | RF       | 205 SKIDTUBE ASSEMBLY   | NTS          |
| DATE       | 11.06.21 | <small>COPYRIGHT © 1996 BY DART AEROSPACE LTD<br/>THIS DOCUMENT IS PRIVATE AND CONFIDENTIAL AND IS SUPPLIED ON THE EXPRESS CONDITION THAT IT IS<br/>NOT TO BE USED FOR ANY PURPOSE OR COMMUNICATED TO ANY OTHER PERSON WITHOUT<br/>WRITTEN PERMISSION FROM DART AEROSPACE LTD</small> |              |

101371

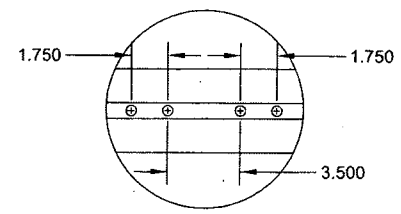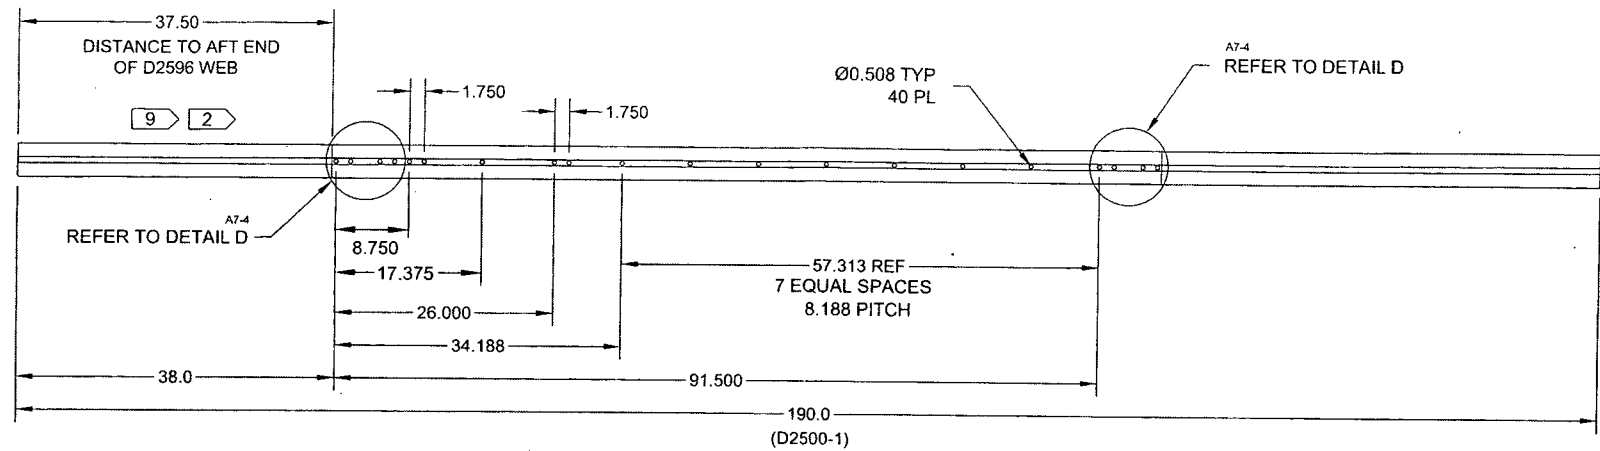

DETAIL D  
D3-4  
C7-4  
SCALE 5X

D2580-101 TUBE

DEO ATTACHED  
RELEASED  
R 2011-08-29

|  |          |  |              |
|--|----------|--|--------------|
| DESIGN   | #        | DART AEROSPACE LTD                     |              |
| DRAWN  | RF       | HAWKESBURY, ONTARIO, CANADA            |              |
| CHECKED  | 10       | DRAWING NO.                            | REV. E       |
| MFG. APPR.   | 10       | D2580                                  | SHEET 8 OF 8 |
| APPROVED   | 10       | TITLE                                  | SCALE        |
| DE APPR.   | #        | 205 SKIDTUBE ASSEMBLY                  | NTS          |
| DATE   | 11.06.21 | COPYRIGHT © 1996 BY DART AEROSPACE LTD |              |
| THIS DOCUMENT IS PRIVATE AND CONFIDENTIAL AND IS SUPPLIED ON THE EXPRESS CONDITION THAT IT IS NOT TO BE USED FOR ANY PURPOSE OF LOANED OR COMMUNICATED TO ANY OTHER PERSON WITHOUT WRITTEN PERMISSION FROM DART AEROSPACE LTD. |          |  |              |

101771

|                      |                                |                         |   |  |                                |                           |              |
|----------------------|--------------------------------|-------------------------|---|--|--------------------------------|---------------------------|--------------|
| DRAWING NO.<br>D2580 | TITLE<br>205 SKIDTUBE ASSEMBLY | REV. E                  | DART AEROSPACE LTD<br>ENGINEERING ORDER |  | D.E.O. NO.<br>D2580-E-1        | SHEET NO.<br>SHEET 1 OF 1 | SCALE<br>NTS |
| DRAWN<br><i>JP</i>   | CHECKED<br><i>ASS</i>          | MFG. APPR.<br><i>EC</i> | APPROVED<br><i>[Signature]</i>          |  | DE APPR.<br><i>[Signature]</i> |                           |              |
| DATE<br>11.12.13     | DATE<br>11.12.13               | DATE<br>11.12.13        | DATE<br>11.12.13                        |  | DATE<br>11.12.13               |                           |              |

**PURPOSE:**

CHANGE ALL C'BORED WELDED CROSSBOLT SPACERS TO SWAGED SPACERS

**CHANGE:**

PARTS LIST IS AMENDED AS FOLLOWS:

WAS

| QTY  | QTY  | QTY  | PART NUMBER | DESCRIPTION       |
|------|------|------|-------------|-------------------|
| -041 | -045 | -047 |             |                   |
| 20   | 24   | 25   | D2579       | CROSS BOLT SPACER |

IS


|    |    |    |         |                   |
|----|----|----|---------|-------------------|
|    | 4  |    | * D2579 | CROSS BOLT SPACER |
| 20 | 20 | 25 | D4202-1 | SPACER            |

SECTION B-B, SECTION F-F, & SECTION I-I ARE AMENDED AS FOLLOWS  
FOR ALL HOLES THAT WERE ORIGINALLY C'BORED:

**\* FOR -045 SKIDTUBE ONLY:**

WELD 4X D2579 SPACERS PER DWG  
IN LOCATIONS MARKED "NO C'BORE".  
REF SHEET 4 OF DWG.

**RELEASED**  
2011-12-14 *[Signature]*

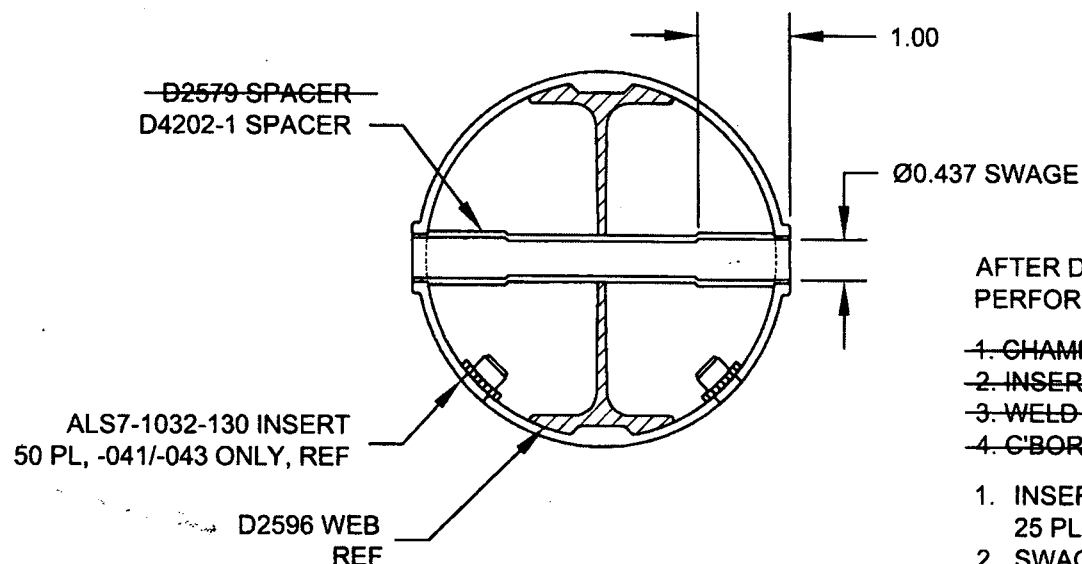

AFTER DRILLING AND BENDING ASSEMBLY  
PERFORM THE FOLLOWING FOR Ø0.508 HOLES ONLY:

1. CHAMFER HOLE 0.050 X 45°
2. INSERT D2579 SPACER (20 PLACES)
3. WELD INTO PLACE AND GRIND FLUSH
4. C'BORE D2579 SPACER TO Ø0.437 X 1.00 DEEP
5. INSERT D4202-1 SPACER, 20 PL (-041) OR 20 PL (-045) OR 25 PL (-047)
6. SWAGE TO Ø0.437 X 1.00 DEEP PER QSI 002
7. TRIM / GRIND FLUSH PER QSI 002

**SECTION B-B, F-F, I-I**  
NOT TO SCALE

